


## TYPICAL FENCE DETAIL

SCALE 1:50

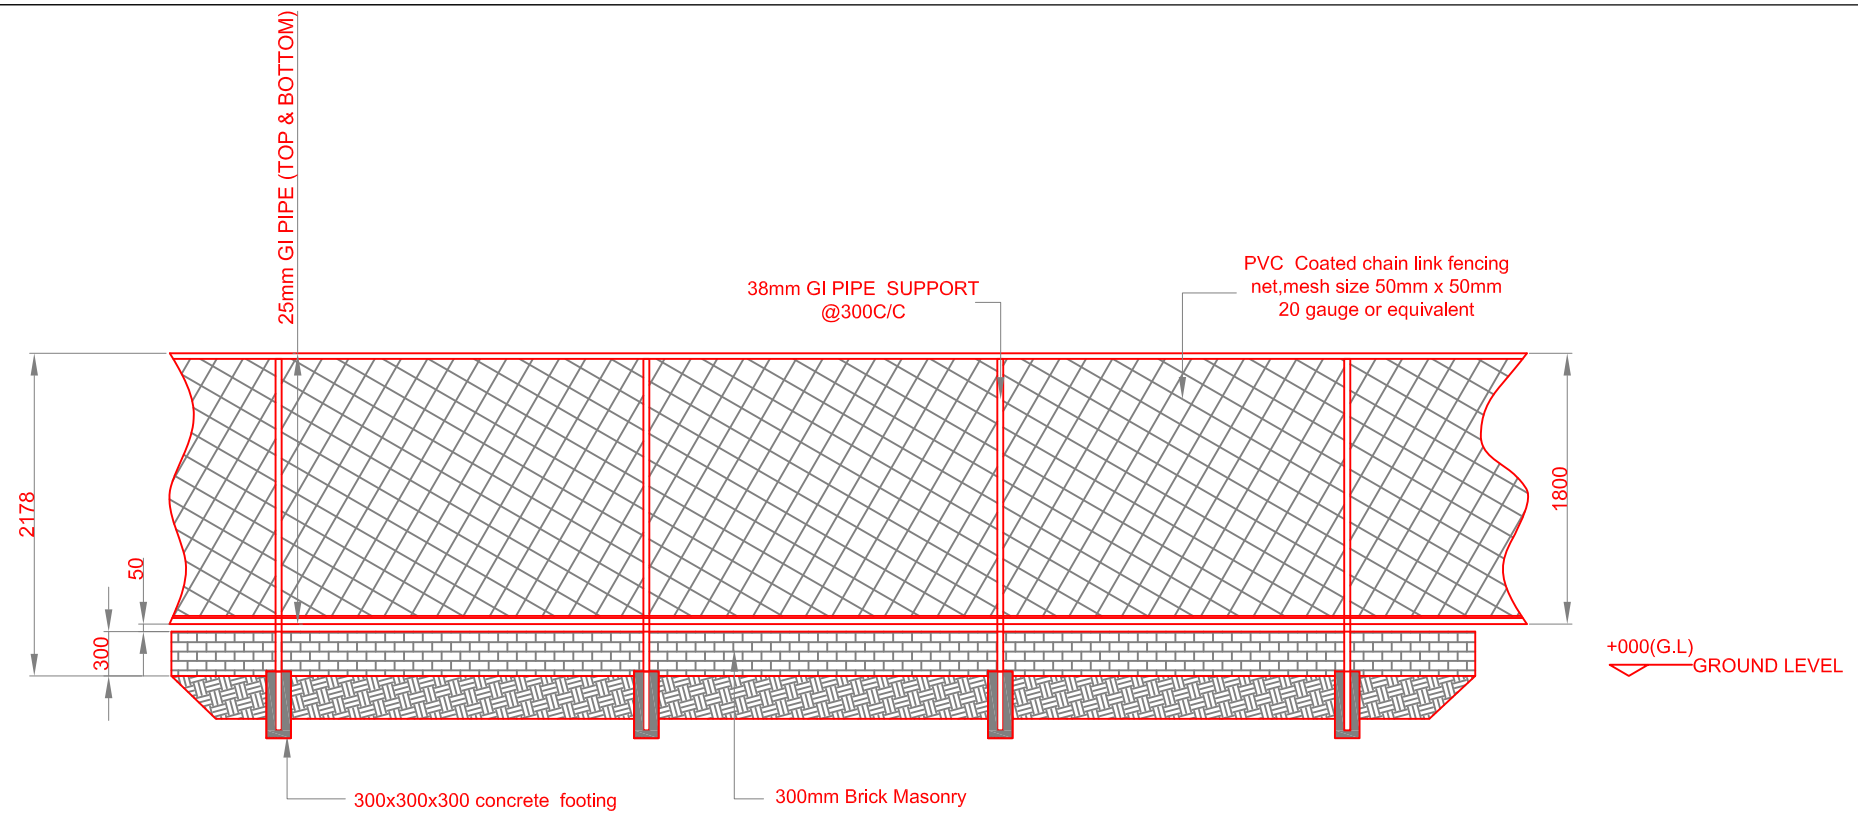


## GATE DETAIL

SCALE 1:50

VIVEK V. PAGNIS
(STRUCTURAL ENGINEER)

1. ALL DIMENSIONS ARE IN MM UNLESS AND OTHERWISE SPECIFIED.
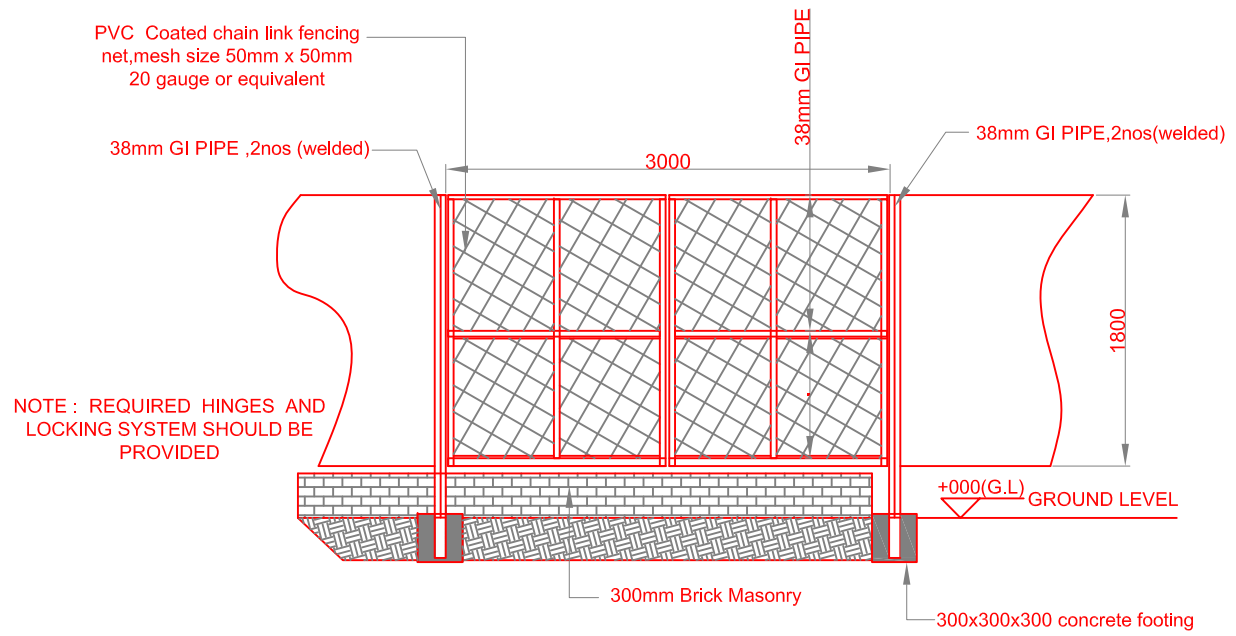
| No. | DESCRIPTION | BY | DATE | APPR. |
|---|---|---|---|---|
| | | | | |

REVISION

CONSULTANT
SHAH TECHNICAL CONSULTANTS PVT. LTD., INDIA
IN ASSOCIATION WITH
DEVELOPMENT TECHNOLOGIES MALDIVES, MALDIVES

CLIENT
MINISTRY OF ENVIRONMENT AND ENERGY
MALE' REPUBLIC OF MALDIVES

PROJECT
PROVISION OF RAINWATER HARVESTING SYSTEM IN 10 ISLANDS

ASSIGNMENT
CONSULTANCY SERVICES FOR DESIGN AND SUPERVISION OF RAINWATER HARVESTING SYSTEM IN HA. UTHEEMU, HA. MULHADHOO, HA. MURAIDHOO, HA. ULIGAMU, HA. MAARANDHOO, HA. FILLADHOO, HDH. FINEY, HDH. KURINBI, HDH. NEYKURENDHOO, HDH. HIRIMARADHOO, MALDIVES [PACKAGE - 1]

DRAWING TITLE
TYPICAL DRAWING OF BOUNDARY WALL

| APPROVED | CHECKED | DESIGNED | DRAWN |
|---|---|---|---|
| VVP | SSS | SPP | SSN |

| SCALE | DATE | DRAWING NUMBER | REVISION |
|---|---|---|---|
| AS SHOWN | FEB 2018 | WS/TYP/01 | 0 |

A1-LANDSCAPE