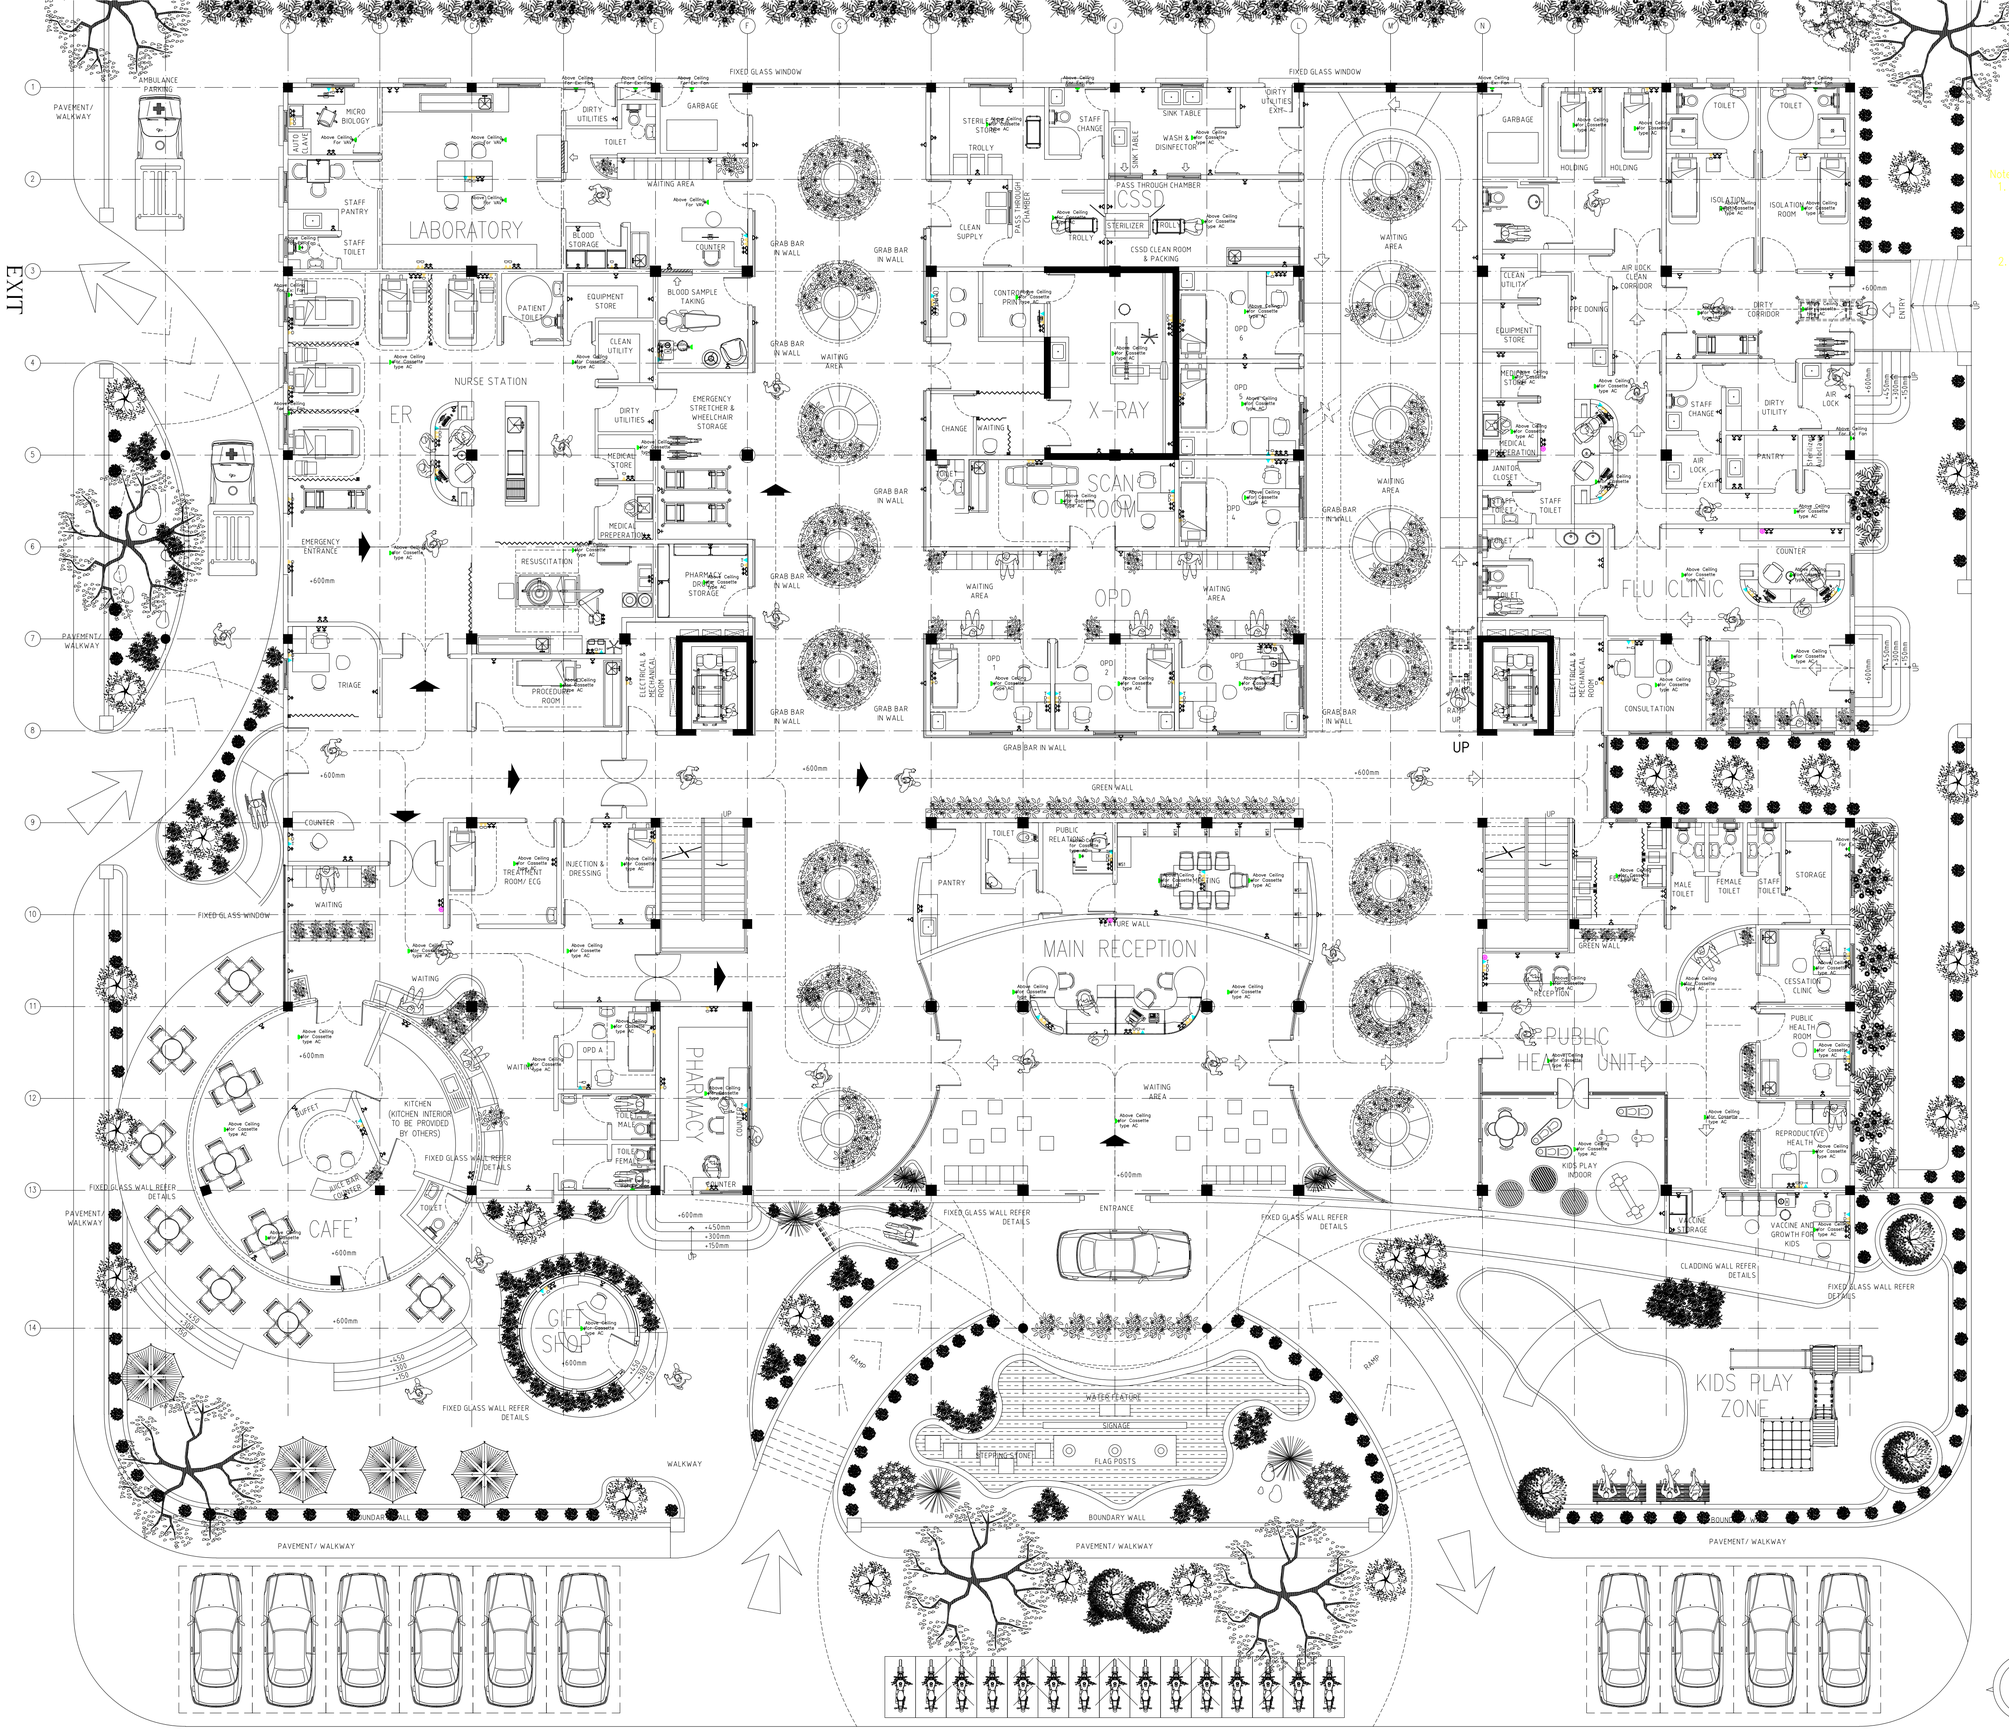

Notes–

1. This is the general Power requirement Layout. Contractor must provide the Power layout, essential power and distribution according to equipment list once contractor receive it from client.
2. Contractor must coordinate locations of terminal units with other ceiling mounted and wall mounted outlets ands structure components.

LEGEND	DESCRIPTION
	Single Switched socket outlet
	Double Switched socket outlet
	Single Switched socket outlet (above ceiling)
	Data Outlet
	Telephone Outlet
	TV Outlet

GROUND FLOOR POWER LAYOUT
SCALE 1:100
0m 5m

CLIENT:

DESIGN AND CONSULTANCY:
SIARCH PRIVATE LIMITED
LONUZIYAARAIY MAGU,MALE',20075,MALDIVES
EMAIL: INFO@SIARCH.DESIGN
HTTP://WWW.SIARCH.DESIGN

KEY PLAN:

WARNING:
- This drawing shall not be used for construction unless certified.
- Contractor to verify all dimensions of existing works on site before commencing any work or preparing shop drawings.
- Do not scale drawings, use written dimensions only.
- This drawing is to be read in conjunction with the specifications and conditions of contract.
- This drawing and design is copyright and no portion may be reproduced without the permission of the Consultant

REVISIONS

NO	DESCRIPTION	DATE

PROJECT:
PROPOSED 3 STOREY HOSPITAL

PHASE:
- (●) CONCEPT DESIGN
- ( ) DESIGN DEVELOPMENT
- ( ) TENDER DOCUMENT
- ( ) FOR CONSTRUCTION
- ( ) AS BUILD DRAWINGS

DESIGNATION	NAME	SIGNATURE
DESIGN BY:	SIARCH PVT LTD	
STR. ENGINEER		
CHIEF ARCHITECT		
CHECKED		
DRAWN	SAMPATH	

DWG. NAME:
HOSPITAL PROJECT

GROUND FLOOR POWER LAYOUT

CODE	DATE	DWG. NO:
COM-29	17-03-2021	PW01
FORMAT	A1 / A2 / A3	
SCALE	1:100	ISSUE :B

PDF FILE NAME: COM-29_MH_ PW01 _B