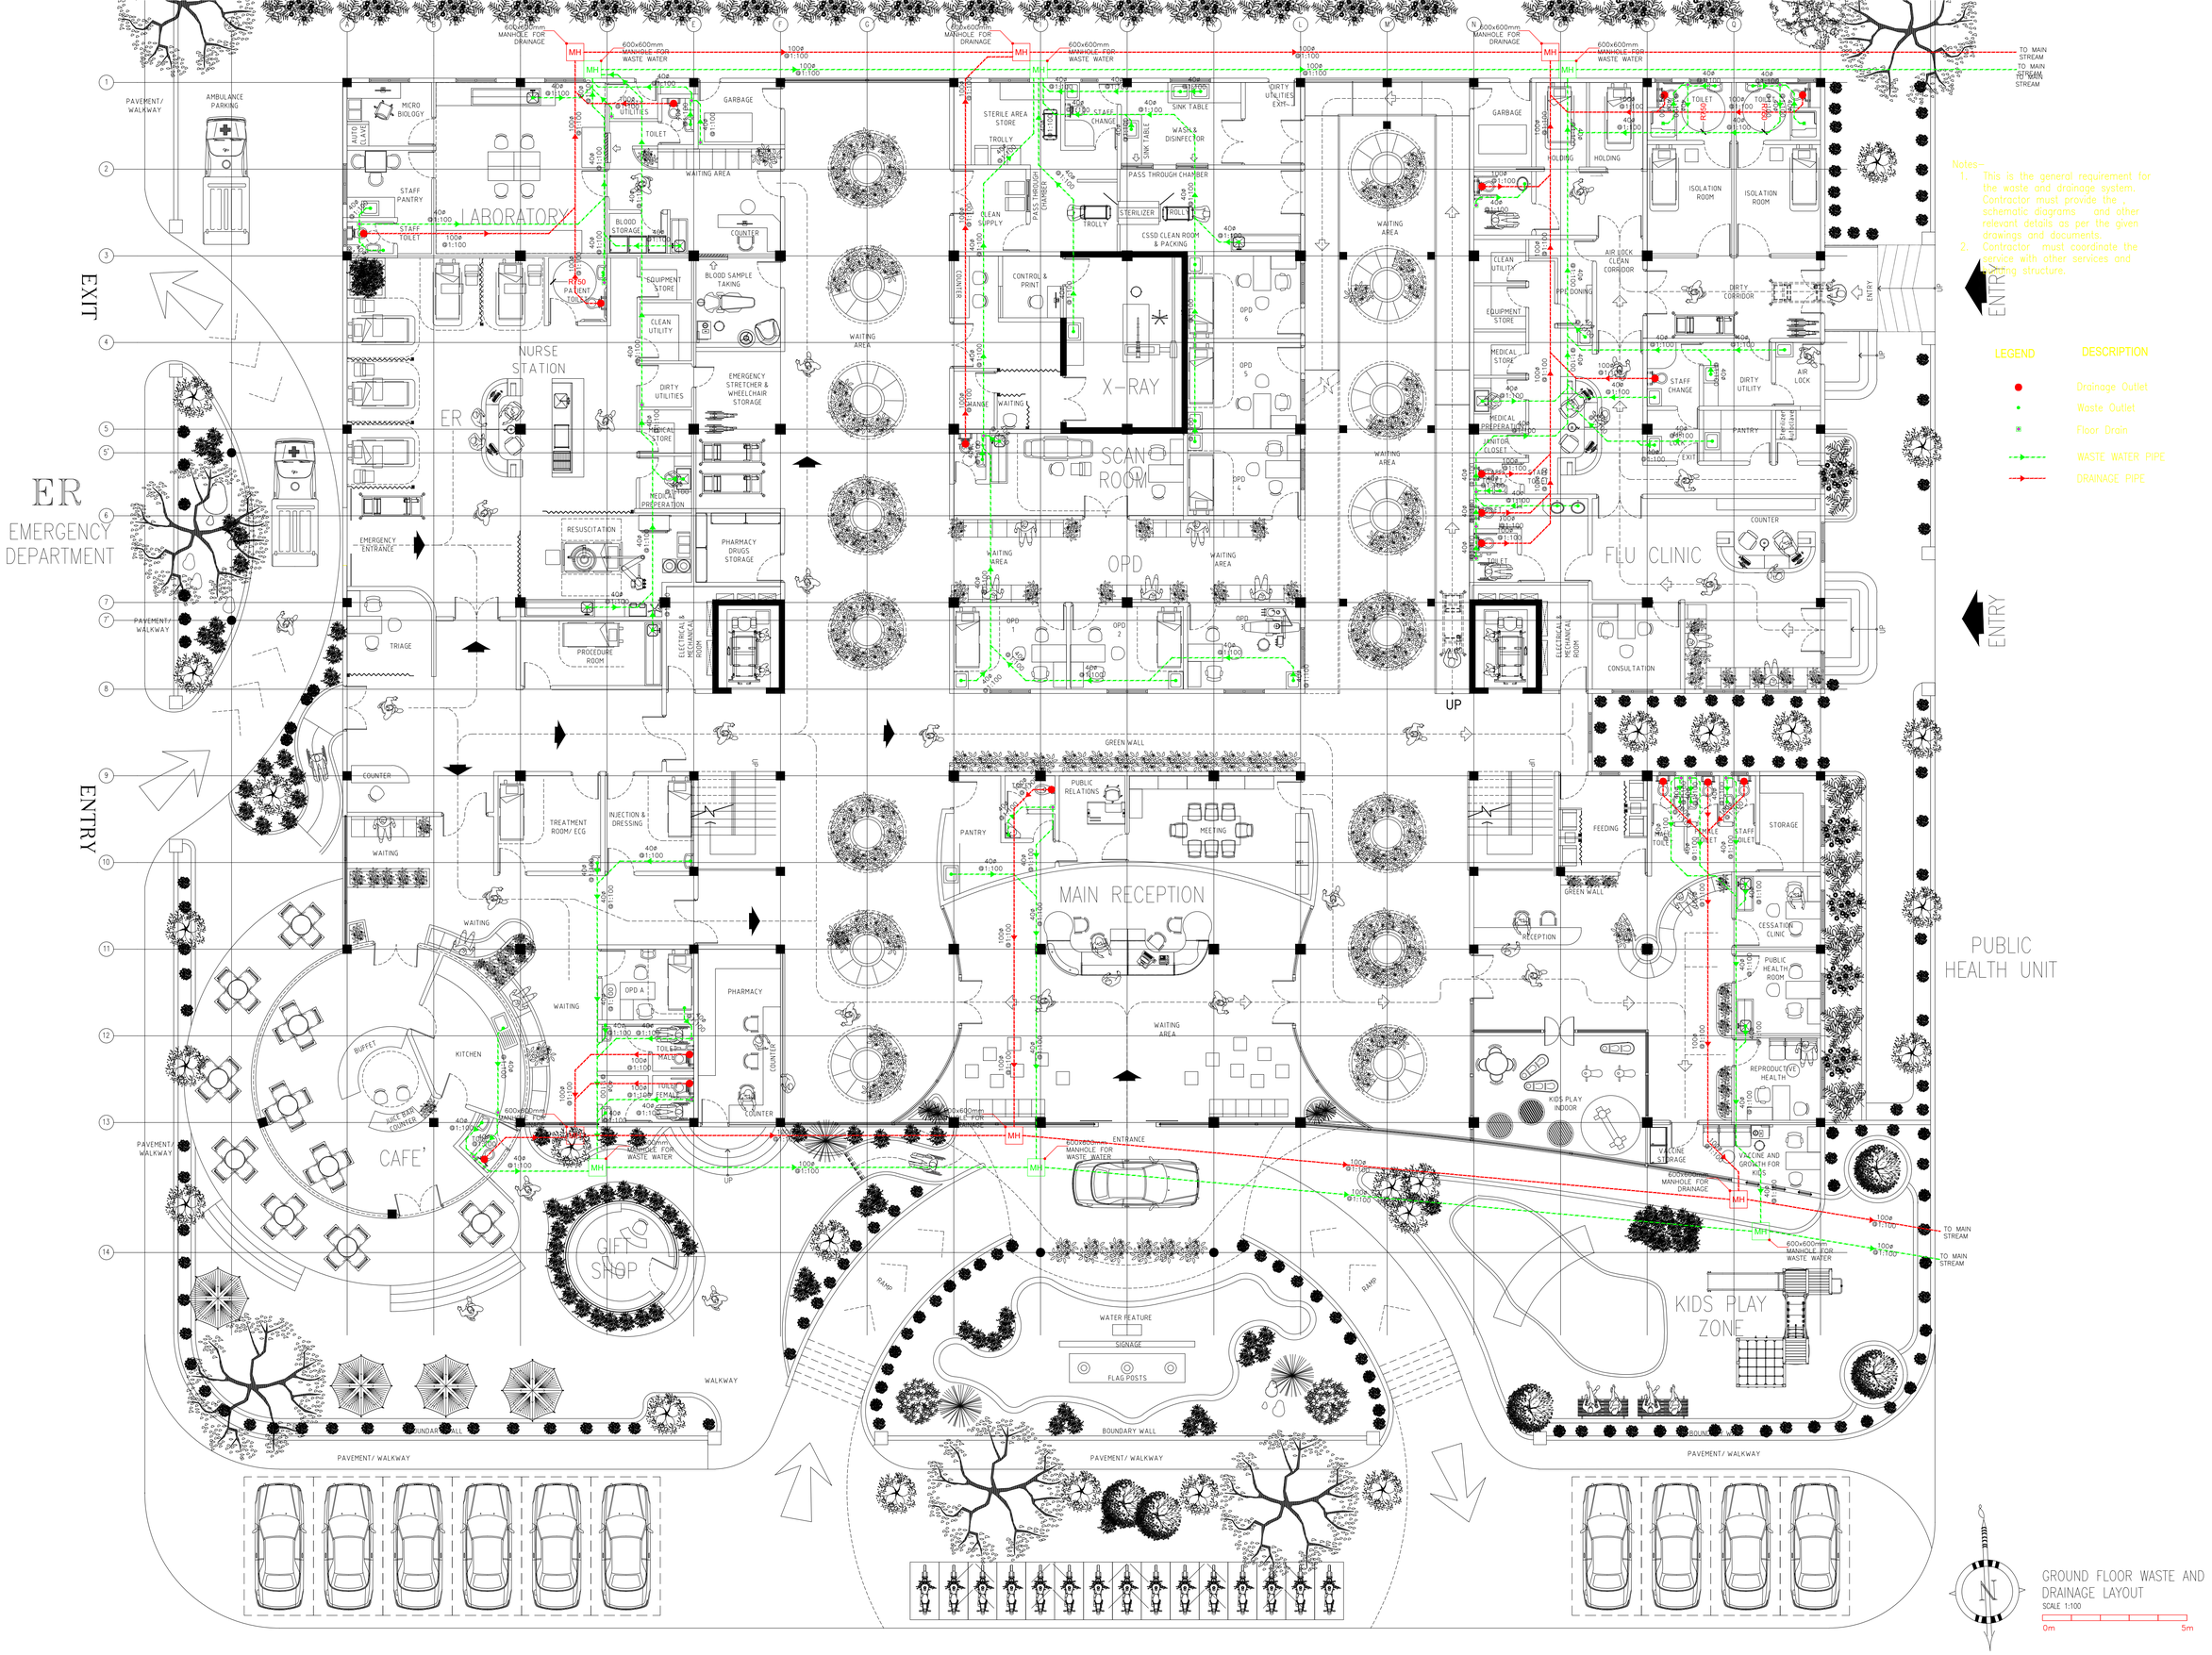

GROUND FLOOR WASTE AND DRAINAGE LAYOUT
SCALE 1:100
0m 5m

Notes–
1. This is the general requirement for the waste and drainage system. Contractor must provide the , schematic diagrams and other relevant details as per the given drawings and documents.
2. Contractor must coordinate the service with other services and existing structure.

LEGEND	DESCRIPTION
●	Drainage Outlet
•	Waste Outlet
*	Floor Drain
	WASTE WATER PIPE
	DRAINAGE PIPE

CLIENT:

DESIGN AND CONSULTANCY:
SIARCH PRIVATE LIMITED
LONUZIYAARAIY MAGU,MALE',20075,MALDIVES
EMAIL: INFO@SIARCH.DESIGN
HTTP://WWW.SIARCH.DESIGN

KEY PLAN:

WARNING:
- This drawing shall not be used for construction unless certified.
- Contractor to verify all dimensions of existing works on site before commencing any work or preparing shop drawings.
- Do not scale drawings, use written dimensions only.
- This drawing is to be read in conjunction with the specifications and conditions of contract.
- This drawing and design is copyright and no portion may be reproduced without the permission of the Consultant

REVISIONS

NO	DESCRIPTION	DATE

PROJECT:
PROPOSED 3 STOREY HOSPITAL

PHASE:
- ◉ CONCEPT DESIGN
- ○ DESIGN DEVELOPMENT
- ○ TENDER DOCUMENT
- ○ FOR CONSTRUCTION
- ○ AS BUILD DRAWINGS

DESIGNATION	NAME	SIGNATURE
DESIGN BY:	SIARCH PVT LTD	
STR. ENGINEER		
CHIEF ARCHITECT		
CHECKED		
DRAWN	SAMPATH	

DWG. NAME:
HOSPITAL PROJECT

GROUND FLOOR WASTE AND DRAINAGE LAYOUT

CODE	DATE	DWG. NO:
COM-29	17-03-2021	DR01
FORMAT	A1 A2 A3	
SCALE	1:100	ISSUE B

PDF FILE NAME: COM-29_MH_DR01_B