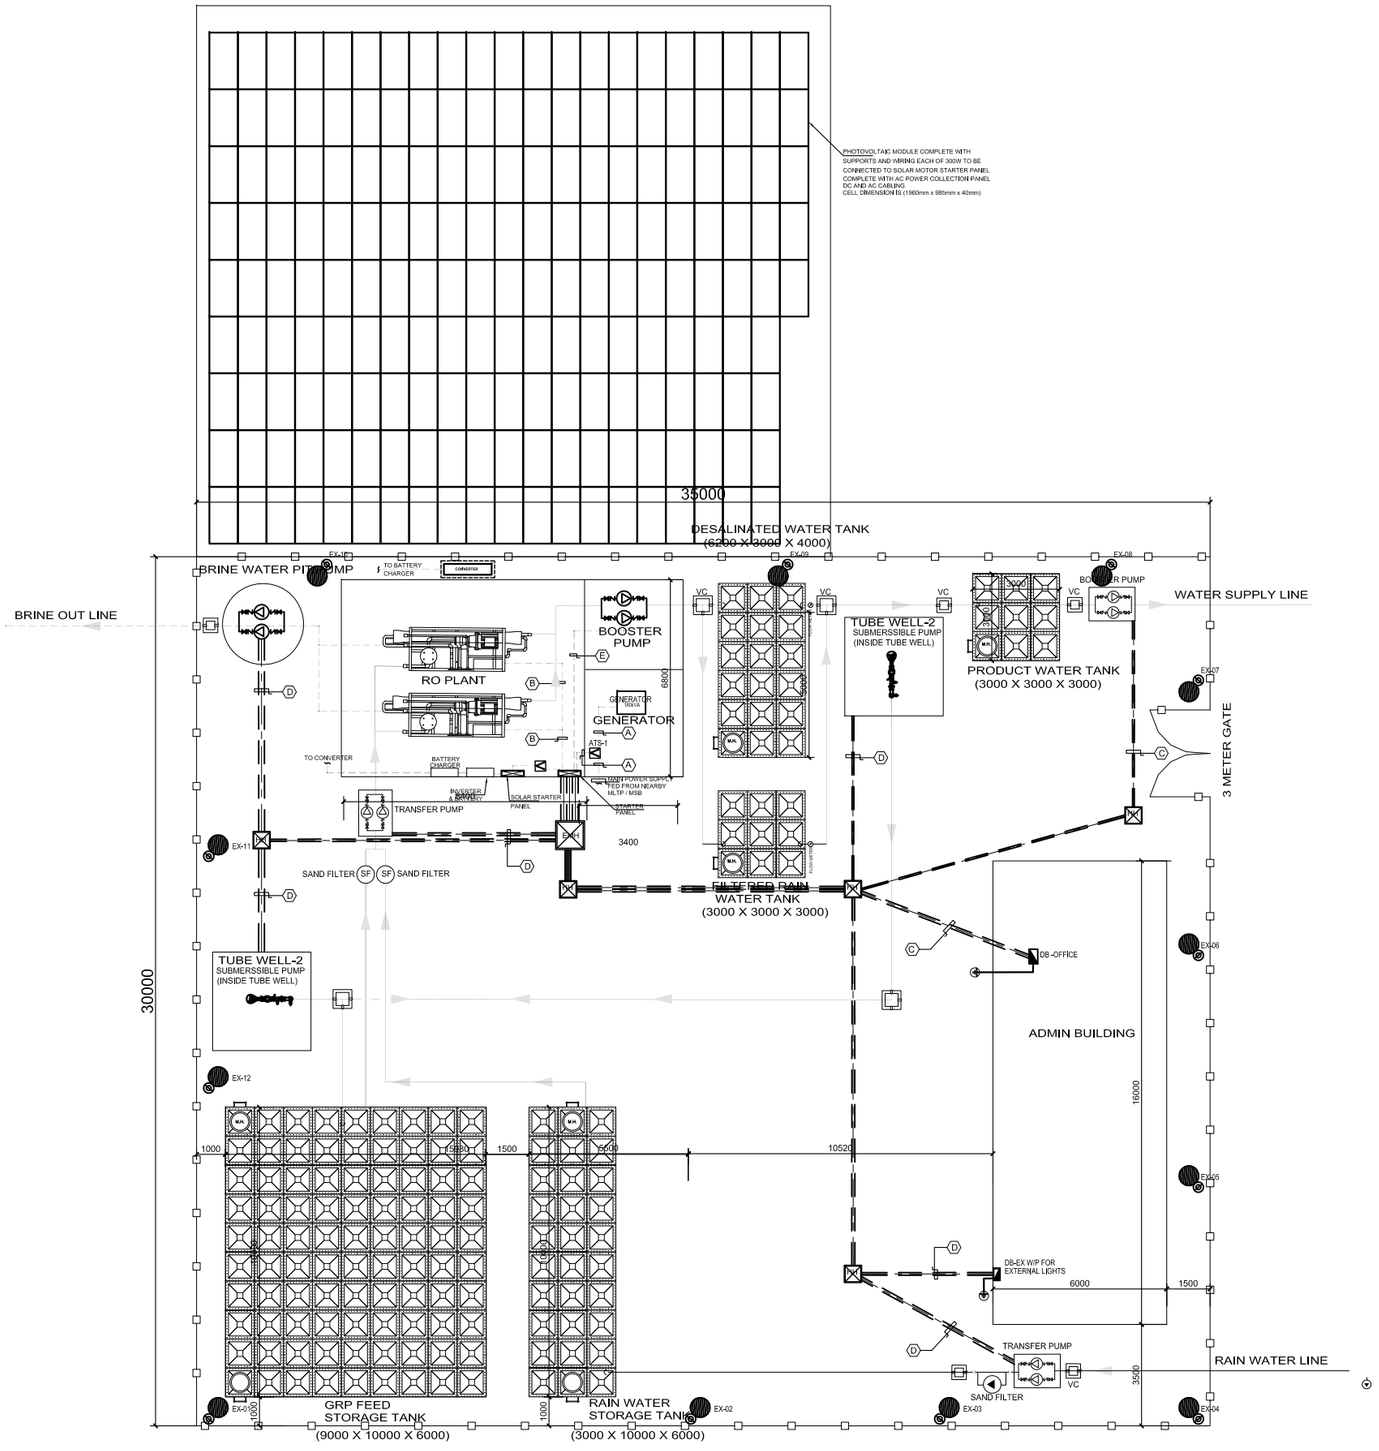

LEGENDS:-

①	TUBE WELL WITH SUBMERSIBLE PUMP 8m³/hour AT 62m HEAD
②	ADMIN.OFFICE INCLUDING ALL ELECTRO-MECHANICAL FACILITIES
③	GRP FEED STORAGE TANK
④	RO UNITS
⑤	GENERATOR ROOM
⑥	FLOOR MOUNTED GRP STORAGE TANK
⑦	TRANSFER PUMP (2 Sets.) 6m³/hour AT 20m HEAD
⑧	OVERHEAD GRP TANK
⑨	BRINE STORAGE WITH 2 Nos. PUMP 6.7m³/hour, BOTH WORKING

CABLE LEGEND:-

Ⓐ	2x4c 150mmSQ cu/XLPE/SWA/PVC ON CABLE TRAY
Ⓑ	(4x25.0+1x10.0)mmSQ cu./PVC IN 50mmØ PVC DUCT
Ⓒ	(4x16.0+1x6.0) cu./ PVC IN 50mmØ PVC DUCT
Ⓓ	(4x10.0+1x6.0)mmSQ cu./PVC IN PVC DUCT
Ⓔ	(4x6.0+1x4.0)mmSQ cu./PVC IN PVC CONDUIT

TYPE	SYMBOL	DESCRIPTION
G		W/P 70W HP SODIUM VAPOUR LAMP POST MOUNTED (6mts HT.)
		DISTRIBUTION BOARD
		DISTRIBUTION BOARD/WEATHER PROOF
		STARTER PANEL
		1.0x1.0x1.0m MANHOLE
		0.6x0.6x0.6m HANDHOLE

REFERENCE DRAWINGS

SL.No.	DRAWING No.	DESCRIPTION

REV.	DATE	DESCRIPTION	DRAWN	CHKD.	APPRD.
..	..	..	..	..	..
..	..	..	.	..	..
..	..	..	..	..	..
..	..	..	..	..	..
0	17-09-'15	DETAILED DESIGN SUBMISSION	BA	RDS	MA

REVISION

CLIENT
MINISTRY OF ENVIRONMENT & ENERGY
REPUBLIC OF MALDIVES

CONSULTANT: استشاري

مكتب الحبشي للاستشارات الهندسية
Al-Habshi Consultants Office
Tel.: 2430103 / 2433131 - Fax : 2431136
P.O.Box 27154 Safat 13132 - Kuwait

PROJECT:
Provision of Water Supply Facilities in 04 islands and Sewerage Facilities in 05 islands -
R.Hulhudhuffaaru Island - Republic of Maldives

DRAWING TITTLE:
RO PLANT ELECTRICAL LAYOUT
R.HULHUDHUFFAARU ISLAND

DESIGNED	DRAWN	CHECKED	APPROVED	SCALE	DATE
RDS	BA	RDS	MA	1 : 100	17-09-'15

PROJECT No.	SHEET No.	DRAWING No.
K-619	1 OF 1	RH-EL-104
REV. No.	0	

Copyright © 2015 by Al-Habshi Consultants Office