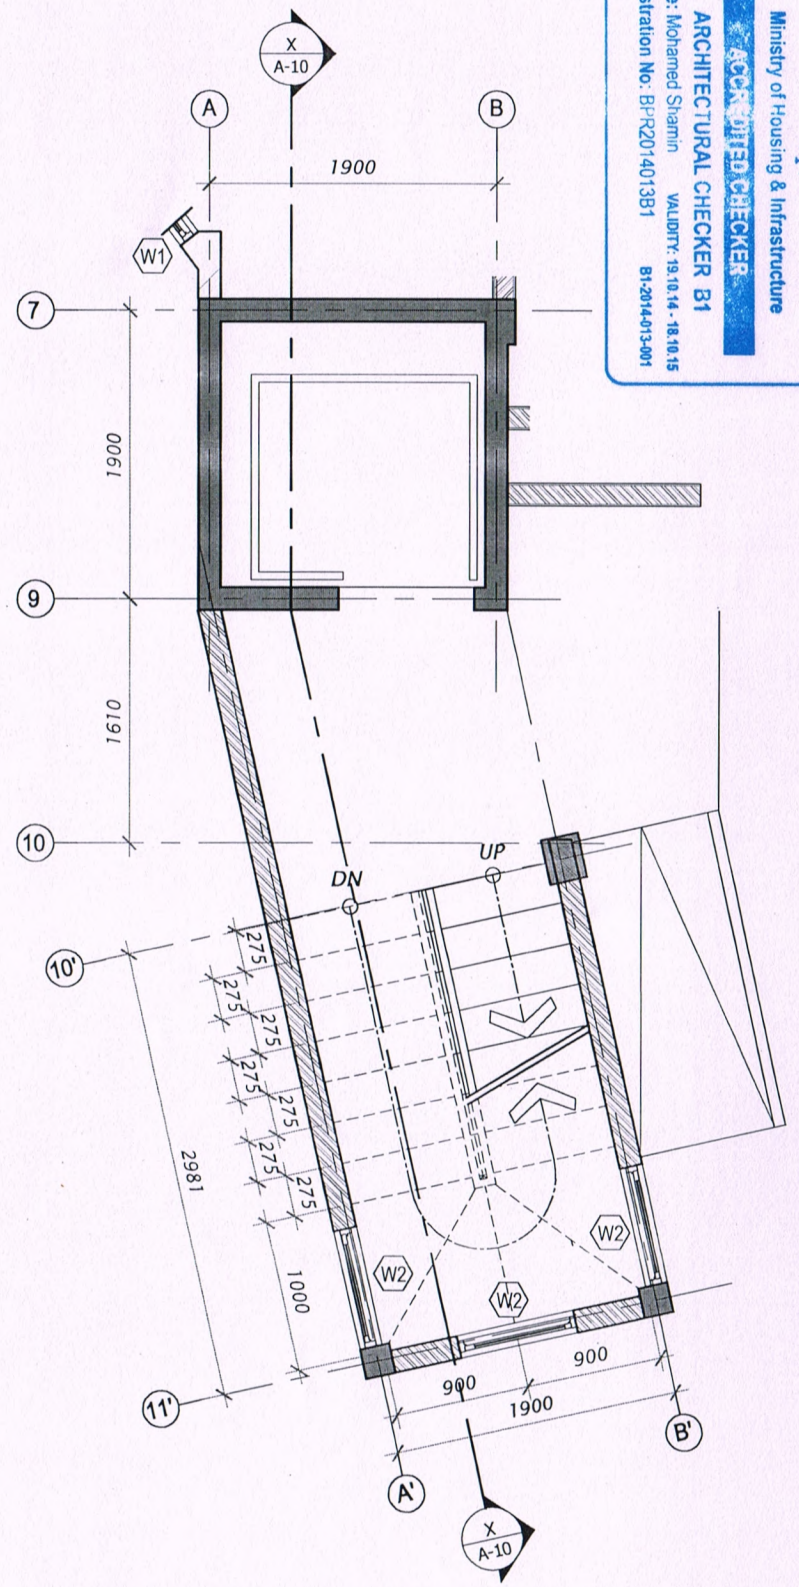

STAIRCASE PLAN (GROUND - TERRACE FLOOR)

SCALE 1:50

−1 −0.5 0 0.5 1 1.5 2

EXTERNAL WALLS 130mm
THICK SOLID BLOCK WALLS
WITH 20mm PLASTER
(10mm 1st COAT & 10mm
2nd COAT EXTERNAL WALLS ONLY)
WITH A CRACK CONTROLLING ADCHITIVE
& 13mm PLASTER ON
BOTH SIDES OF ALL
THE INTERNAL WALLS

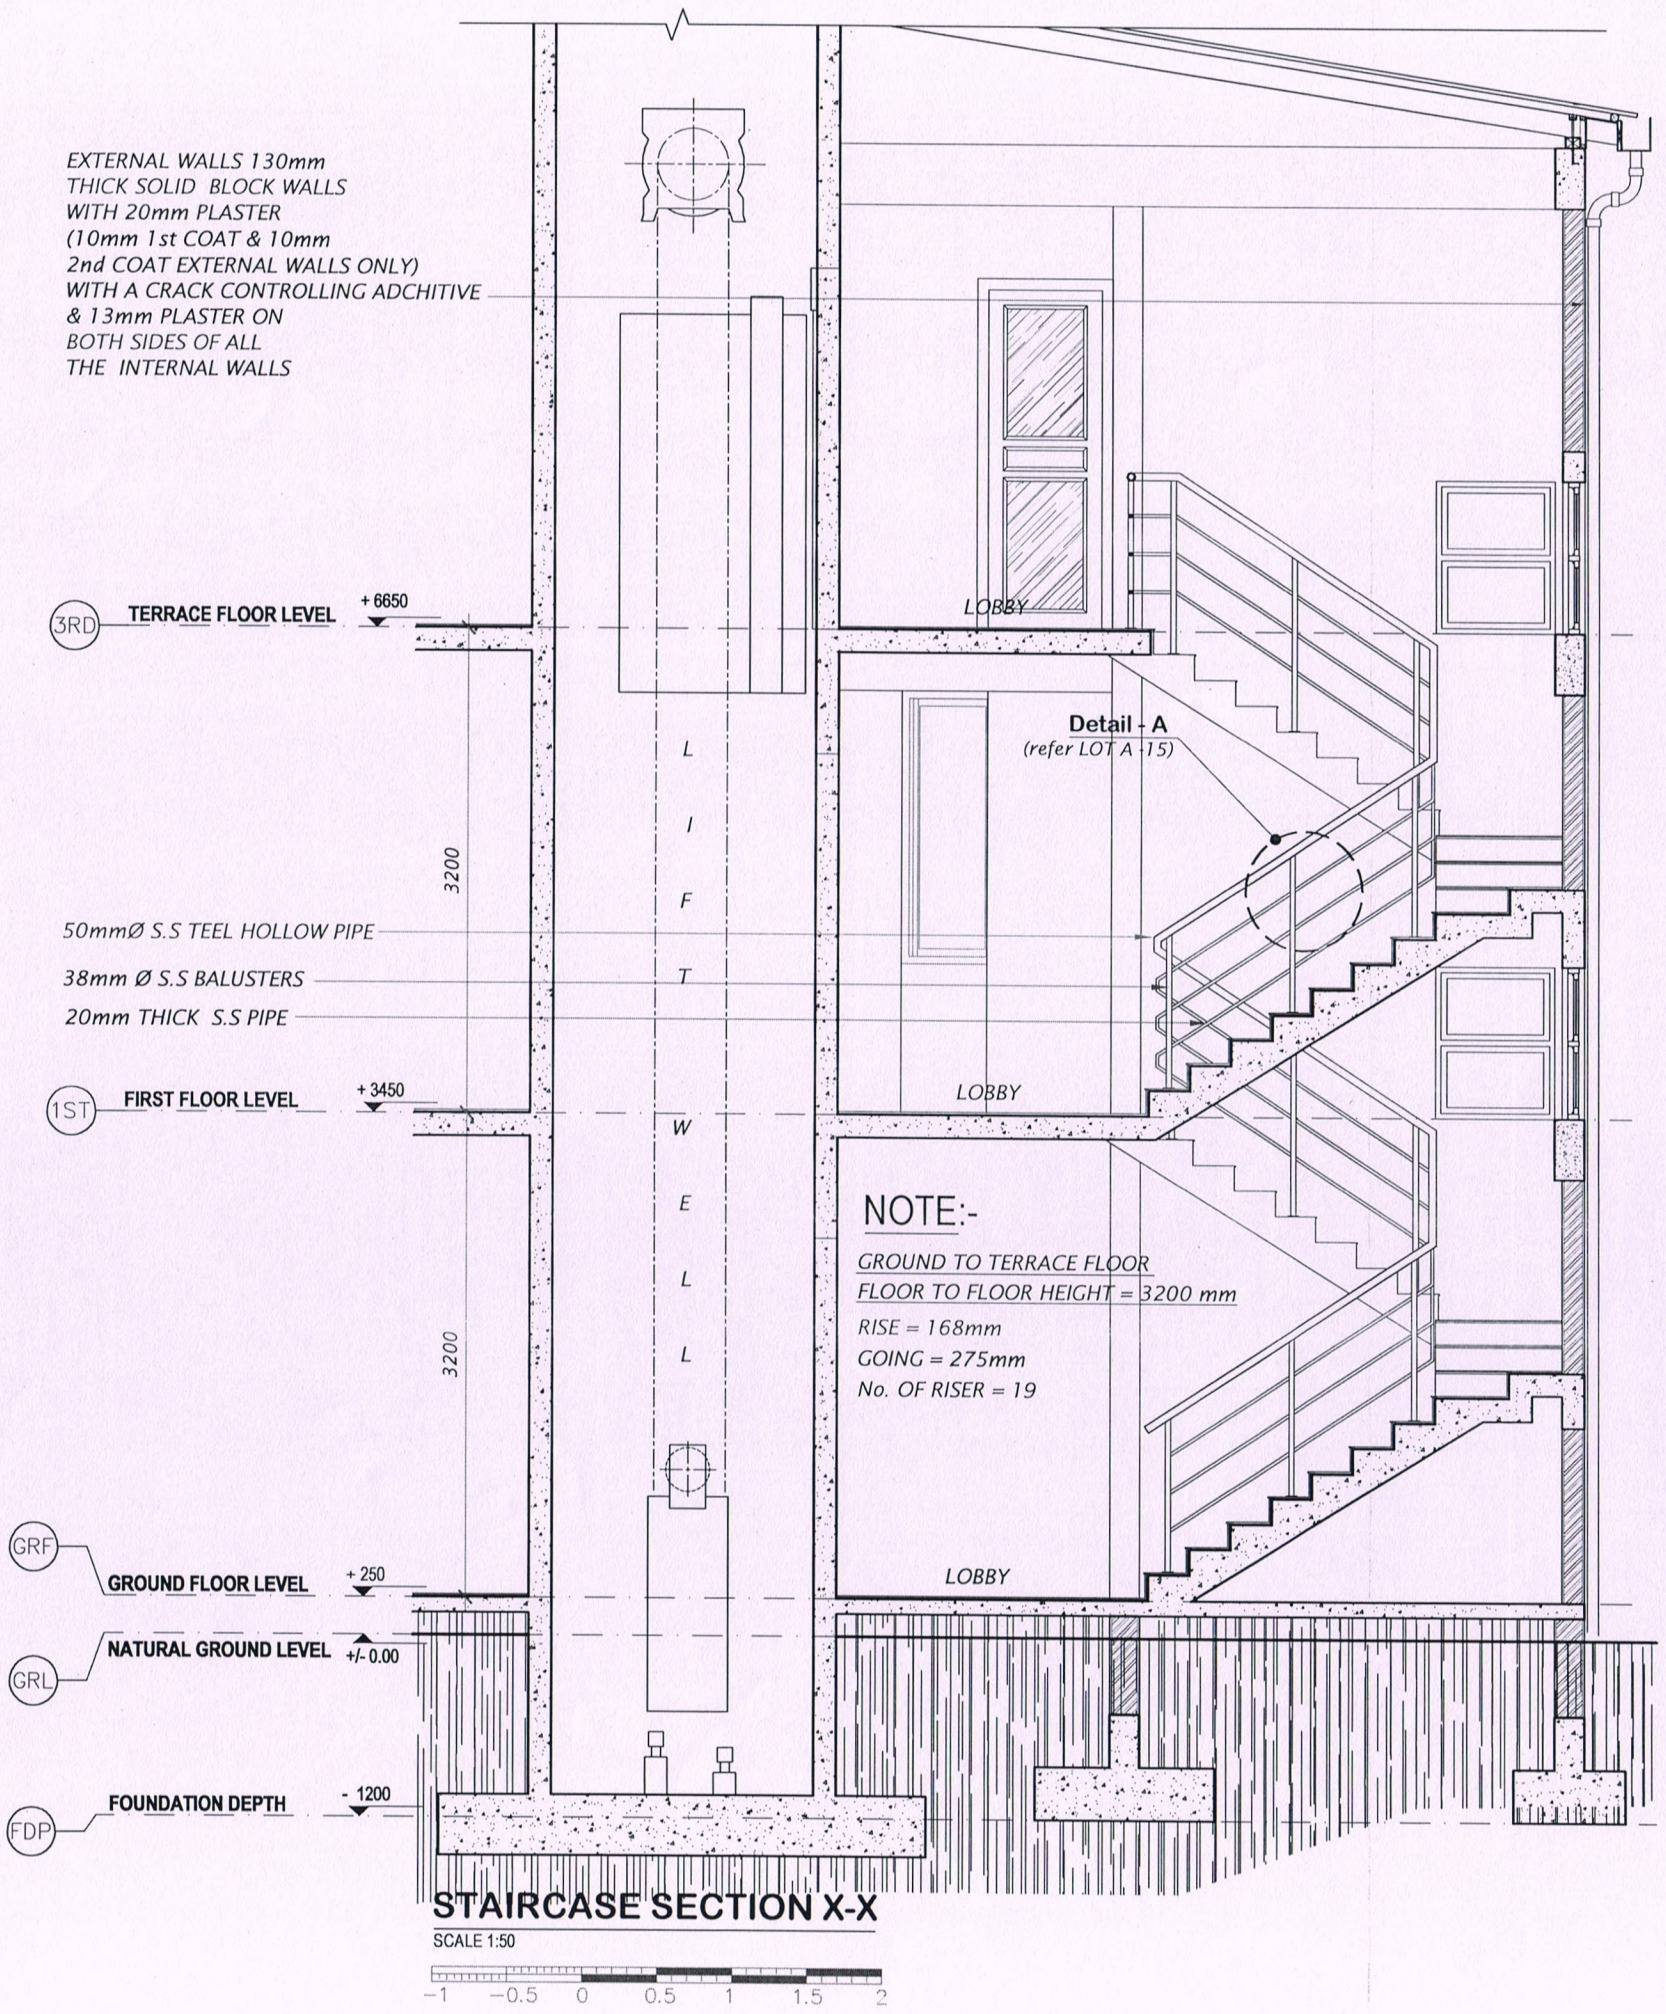

STAIRCASE SECTION X-X

SCALE 1:50

−1 −0.5 0 0.5 1 1.5 2

NOTES:

Ministry of Housing & Infrastructure
ACCREDITED CHECKER
STRUCTURAL CHECKER A1
Name: Shifaz Ali
VALIDITY: 01.02.15 - 31.01.16
Registration No: BPR2015001A1 A1-2015-001-002

Ministry of Housing & Infrastructure
ACCREDITED CHECKER
ARCHITECTURAL CHECKER B1
Name: Mohamed Shamin VALIDITY: 19.10.14 - 18.10.15
Registration No: BPR2014013B1 B1-2014-013-001

No.	Revision/Issue	Date
10		
09		
08		
07		
06		
05		
04		
03		
02		
01		

DETAIL DRAWING

Project Title :
IGMH MOSQUE
PROPOSED 02 STOREY BUILDING

Dwg. Title :
ARCHITECTURAL DETAILS

Client:
DR . SHAKEEL

TEKTON DESIGN ARCHITECTS & ENGINEERS

TEKTON DESIGN ASSOCIATES Pvt. Ltd.
02/10, Marlin Spike Building, Alikilegefaanu Magu, Galolhu, Male' 20-04, Rep. of Maldives, Tel: (960)32 4959, (960)33 3639, Fax: (960)32 7374
Email: tekton@tektondesign.com.mv, www.tektondesign.com.mv

All designs are property of Tekton Design Associates Pvt. Ltd. No part of this drawing shall be re-produced in any form without their written permission. Do not scale drawings. All dimensions are indicative, and must be confirmed at the site by the contractor.

Architect/Designer: ALI SHAREEF	Job No: TD1112
Structural Engineer: SHIFAZ	Rev. No : R-00
Drawn: -	File No: TD1112/2015
Surveyed: TEKTON	Date: JANUARY_2015
Checked/Approved: TEKTON	Scale: AS_SHOWN
Dwg. No: IM-A-ADT01-09	