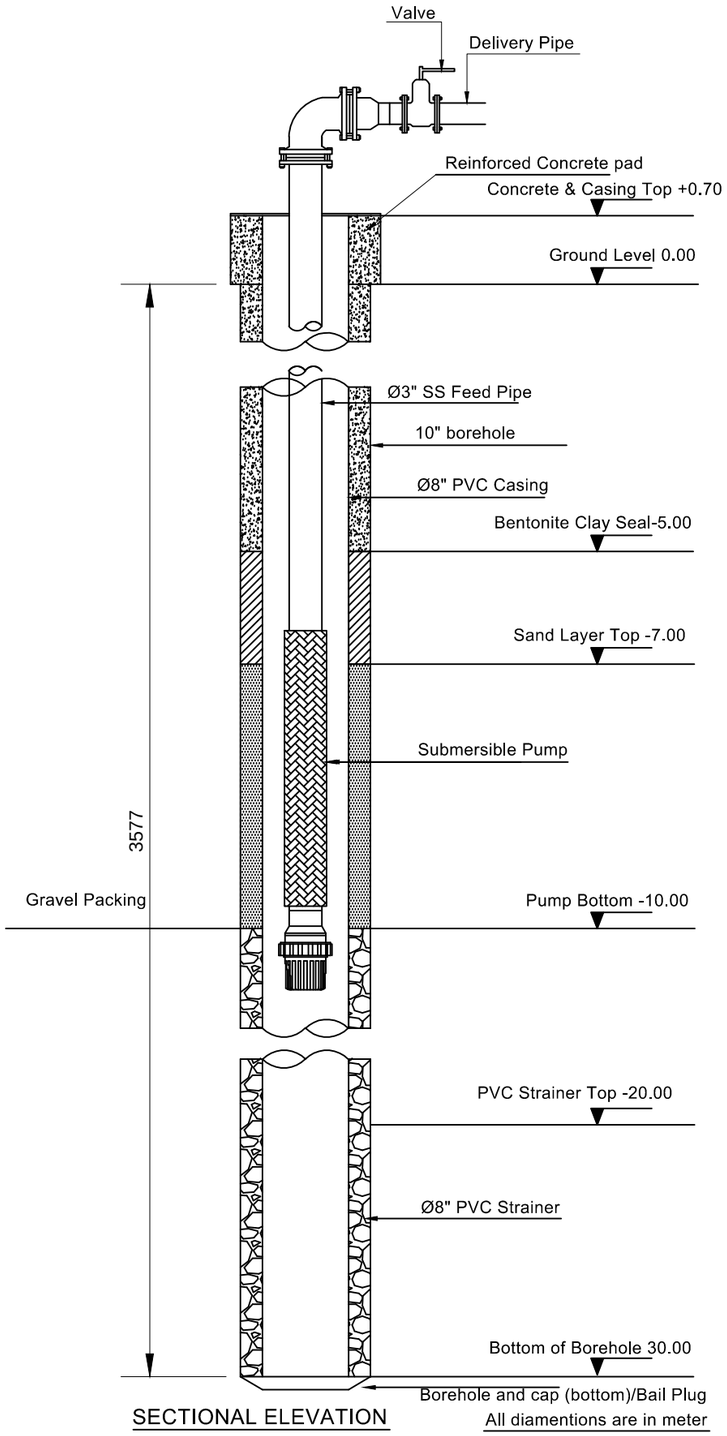

SECTIONAL ELEVATION

All diamentions are in meter

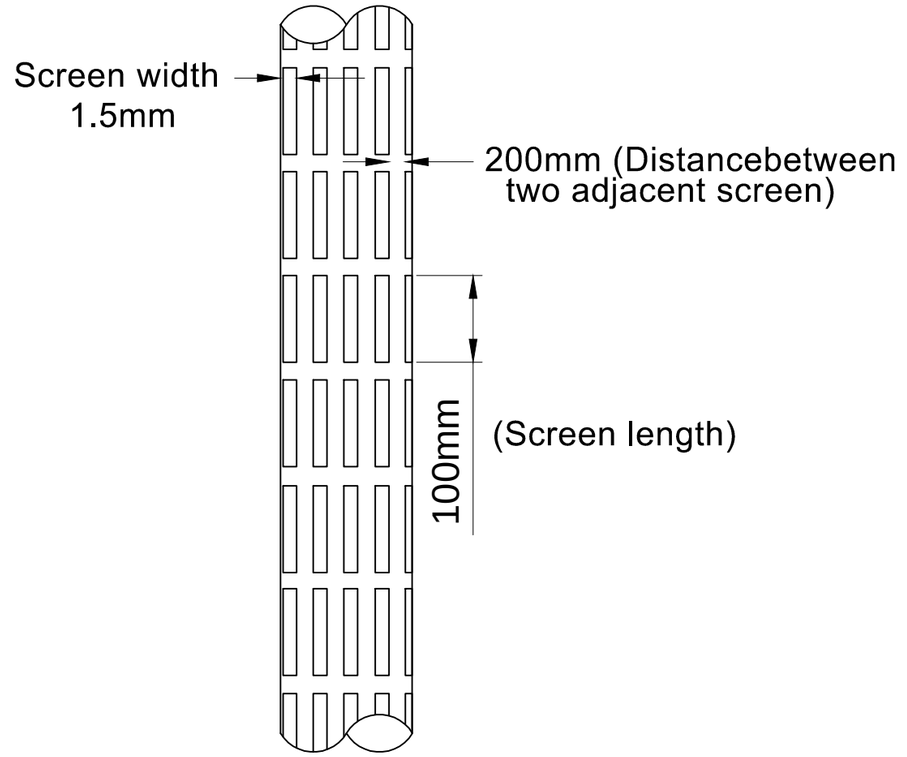

Screen pipe Details

NOTES:

No.	DATE	DESCRIPTION	DRAWING No.	DESCRIPTION
		REVISION		REFERENCE DRAWINGS

CLIENT: MINISTRY OF ENVIRONMENT AND ENERGY
MALE' REPUBLIC OF MALDIVES

PROJECT: CONSULTANCY SERVICES FOR DESIGN AND SUPERVISION OF WATER SUPPLY FACILITIES IN THE ISLAND ,HDH.NOLHIVARANFARU, MALDIVES

TITLE: TYPICAL DETAILS OF BORE WELL

STC SHAH TECHNICAL CONSULTANTS PVT. LTD., INDIA
In Association With
DEVELOPMENT TECHNOLOGIES MALDIVES, MALDIVES

APPROVED	CHECKED	DESIGNED	DRAWN
SSS	SSS	SPP	PDP

SCALE	DATE	DRAWING NUMBER	REVISION
	DEC 2017	Hdh. Nolhivaranfaru/WS/17	0

A1-LANDSCAPE