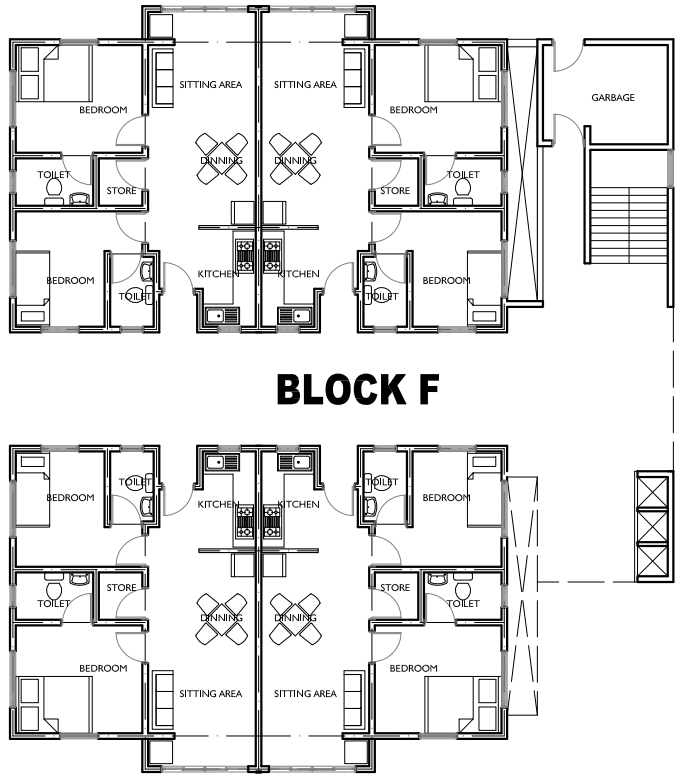

GROUND FLOOR LEVEL

SCALE 1:200

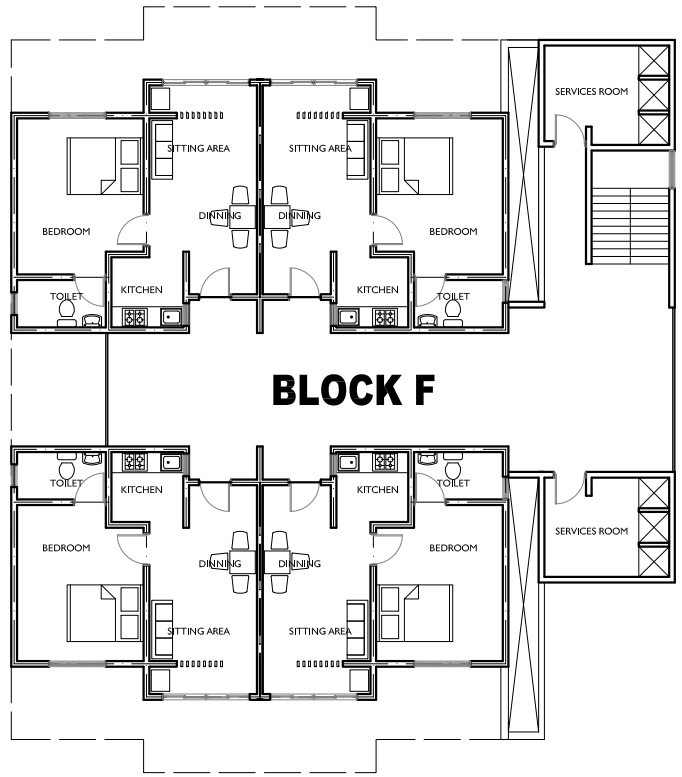

FIRST FLOOR LEVEL

SCALE 1:200

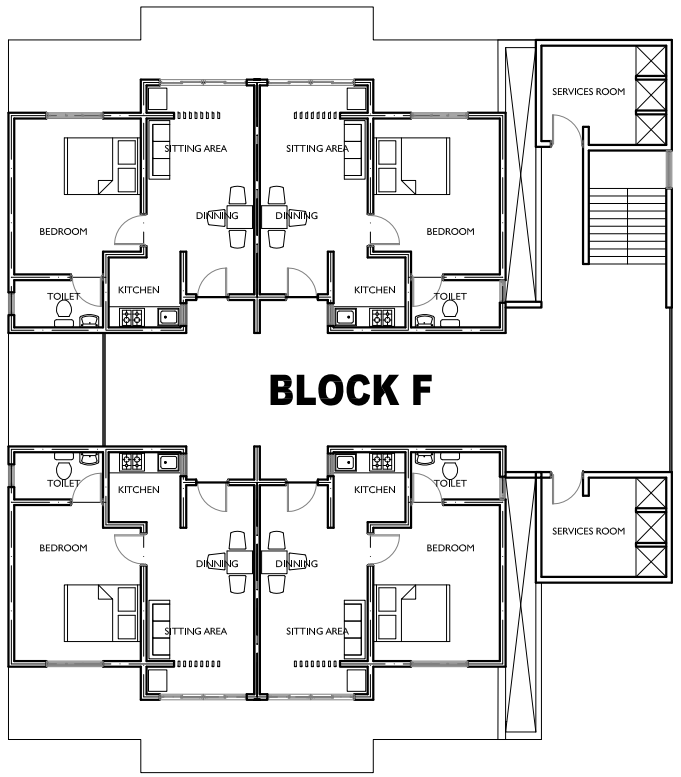

SECOND FLOOR LEVEL

SCALE 1:200

CHECKER:

AMENDMENTS:

ARCH. DESIGN:	THOLHATH
STRUC. DESIGN:	
DRAWN BY:	THOLHATH
DATE:	MARCH 2018
CLIENT:	MHI
NOTES:	

PROJECT:	DBF 750 HOUSING PROJECT IN 8 SELECTED ISLANDS
CONTENTS:	BLOCK F
SCALE:	1:200
DWG NO:	A01/16
FILE:	

MINISTRY OF HOUSING & INFRASTRUCTURE
INFRASRUCTURE DEPARTMENT
AMEENEE MAGU, MAAFANNU, MALE', 20392, REPUBLIC OF MALDIVES
TEL: +960 3004300, FAX: +960 3004301