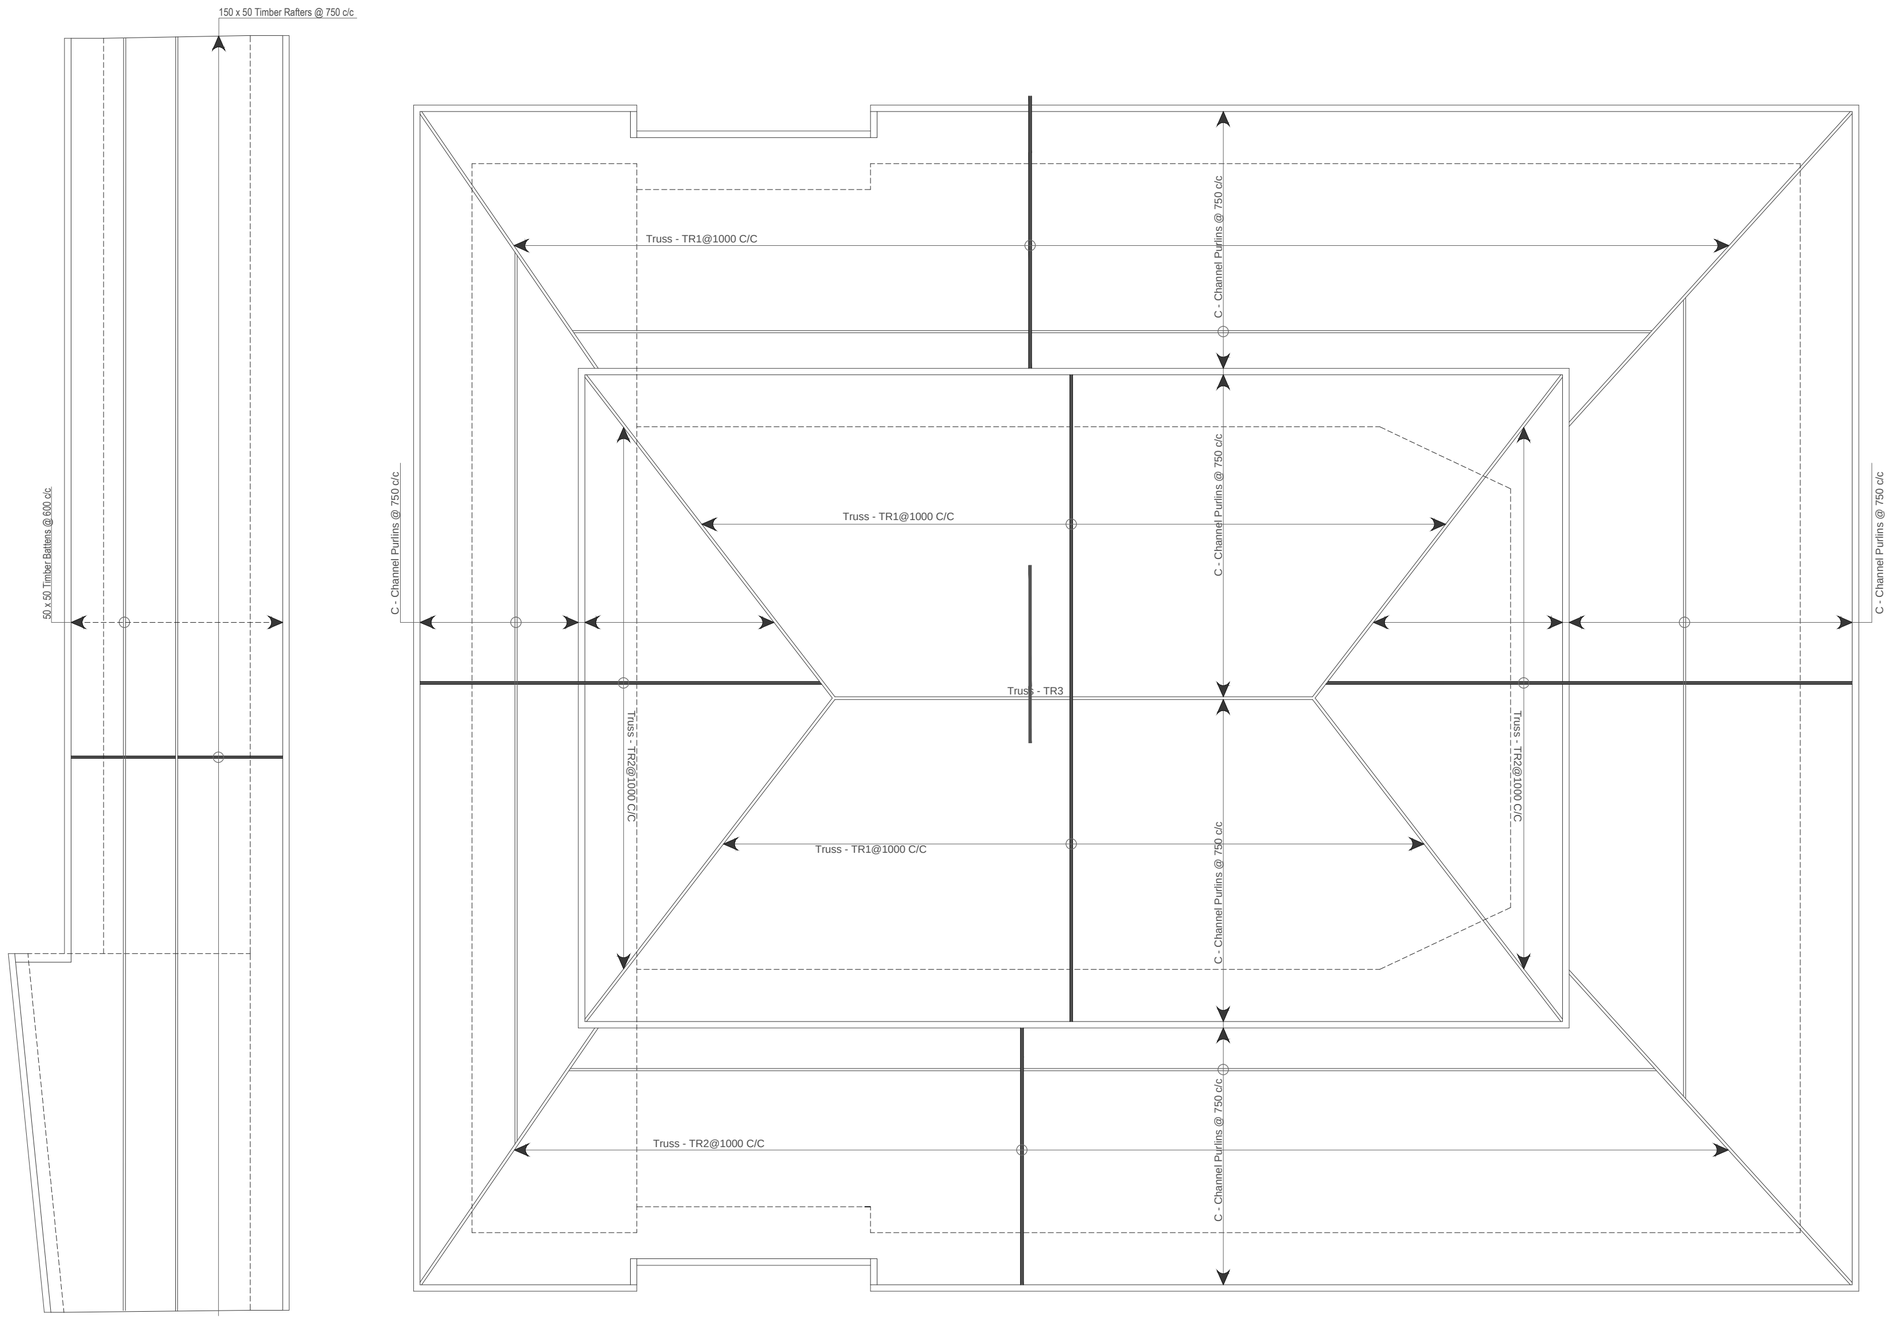

UPPER & LOWER ROOF FRAMING PLAN

Scale - - 1:100

0 1m 2m 3m 4m 5m

Project:	PROPOSED CONFERENCE BUILDING, AA. UKULHAS	DESIGN BY:	SCALE: 1:100	REVISION:	
Title:	LOWER ROOF & CANTEEN ROOF FRAMING PLAN	Suood Luthfee Suood.Luthfee@gmail.com 7905055	DATE: MAY 2019	01	
	NOTE: ALL DIMENSIONS TO BE CHECKED ON SITE BEFORE CONSTRUCTION		DRAWING NUMBER: CONFER - 10	02	
				03	