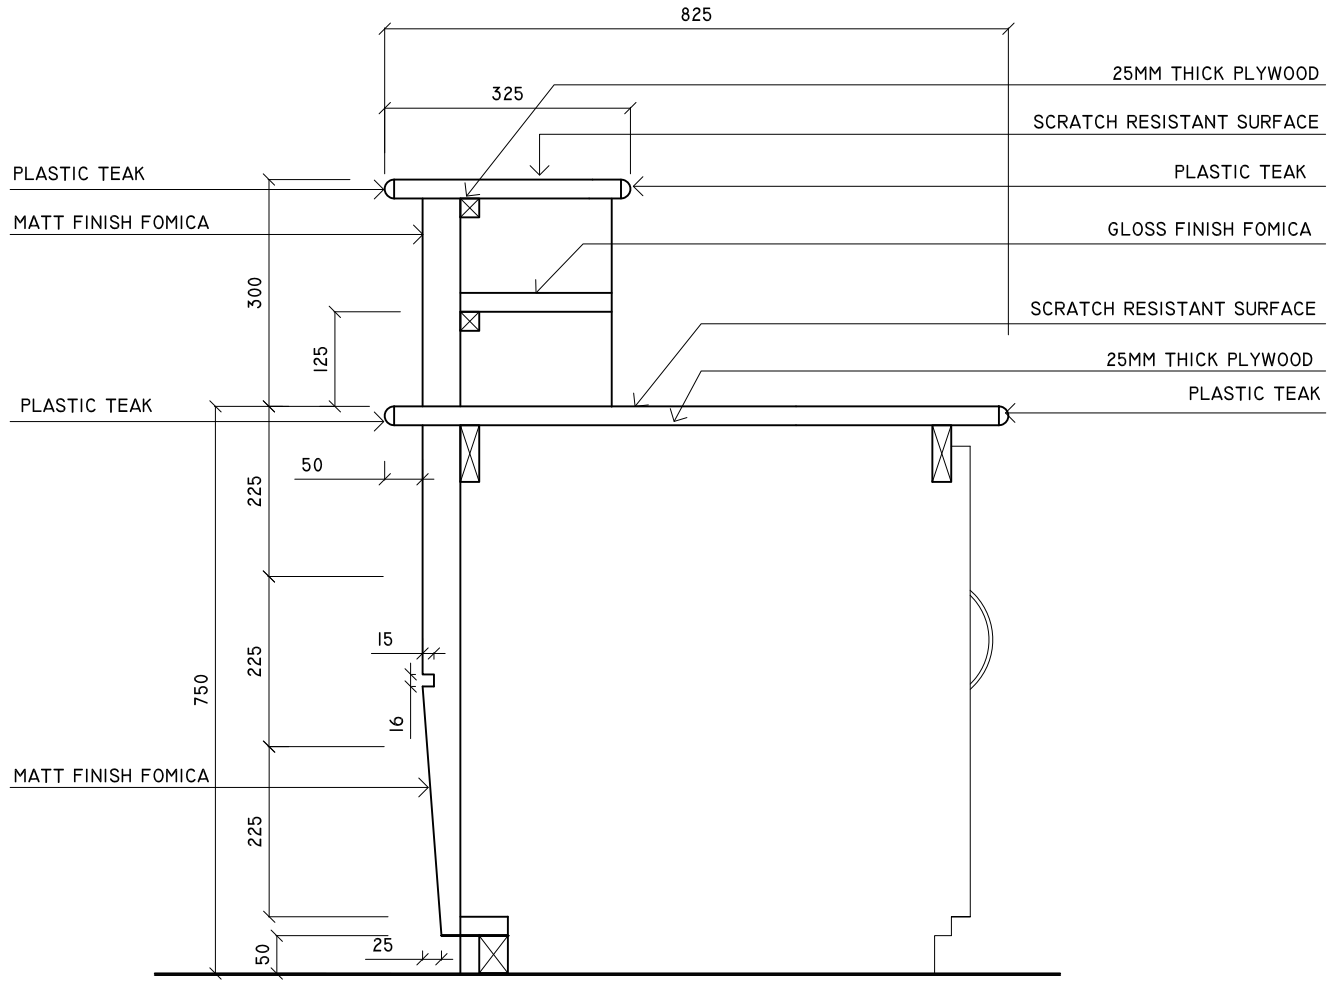

REGISTRATION COUNTER SECTION C - C

SCALE 1:10

NOTE: PLEASE CHECK ALL MESURENMENTS ON SITE BEFOR CARRYING OUT WORK

SHEET CONTENTS :

REVISION NOTES:

PROJECT:
CONSTRUCTION OF N. MAGOODHOO HEALTH CENTRE

CLIENT:
MINISTRY OF HEALTH

LOCATION:
N. MAGOODHOO

CONTENTS: *AS GIVEN*

PROJECT MANAGER:

DESIGNER: *ARIZ*

CIV/STR. ENGINEER:

SURVEYED BY: -

DRAWN BY: *ARIZ*

CHECKED BY:

DATE : *JANUARY 2015*

SHEET NO. : /

ADMIN DIVISON
Ministry of Health
Roshanee Building
Sosun Magu'
Tel: 332 8887, Fax: 3328889