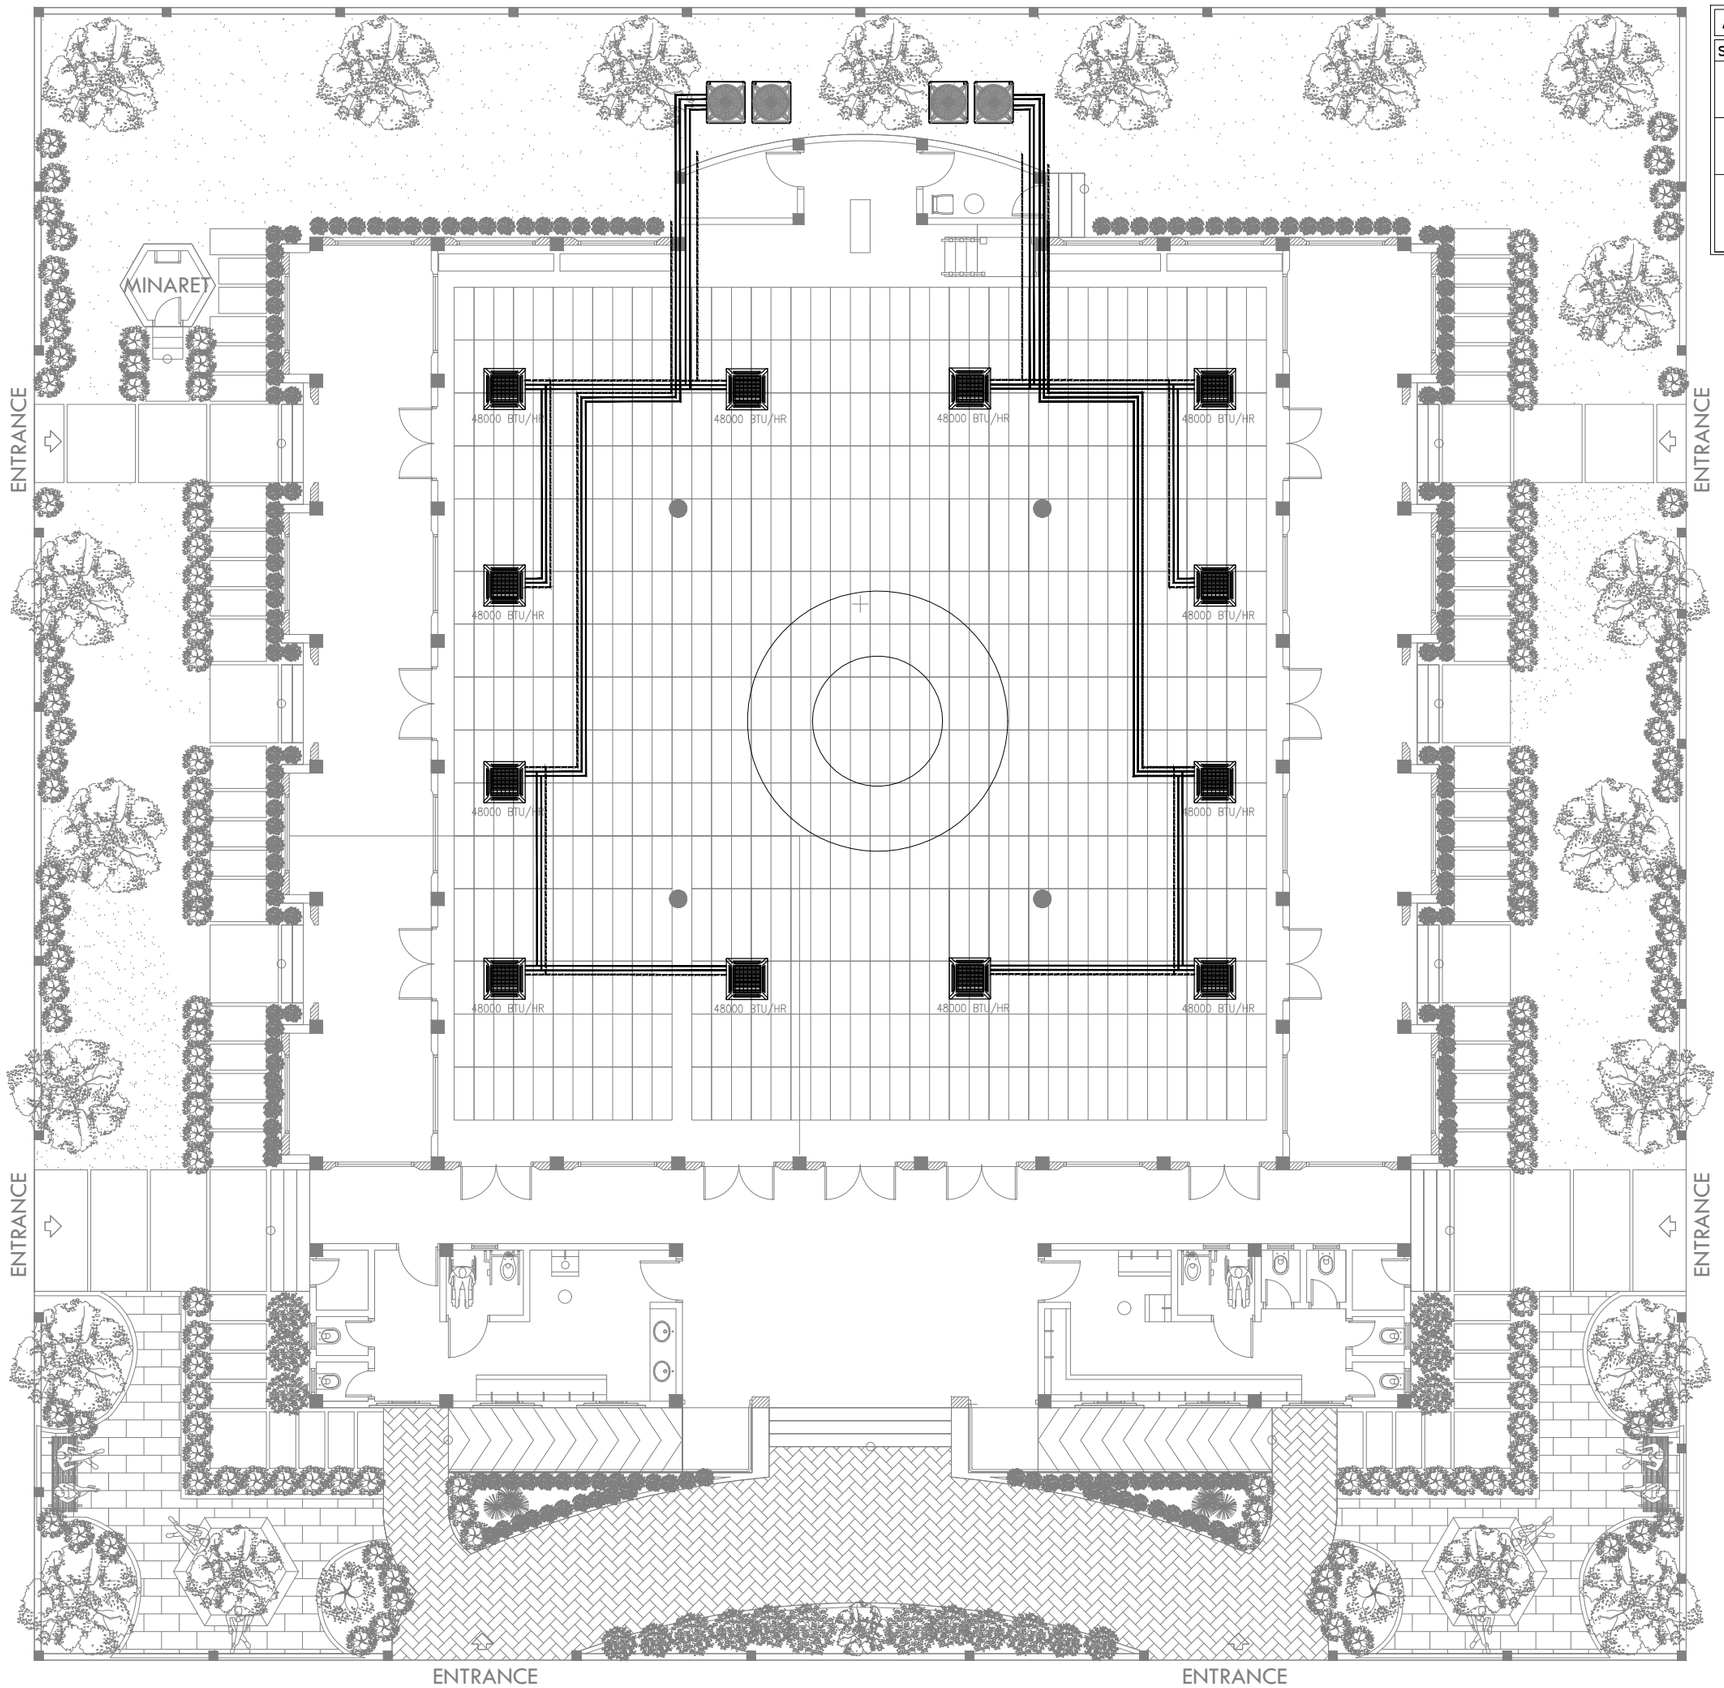


| AC LEGEND | |
|---|---|
| SYMBOL | DESCRIPTION |
| | CASSETTE TYPE AC INDOOR UNIT |
| | AC OUTDOOR UNIT (VRV) |
| | DRAIN PIPES |
| | REFRIGERANT SUPPLY PIPES |
| | REFRIGERANT RETURN PIPES |

AC LAYOUT

SCALE 1:100

0m 5m

CLIENT:
–

DESIGN AND CONSULTANCY:
SIARCH PRIVATE LIMITED
LONUZIYAARAY MAGU,MALE',20075,MALDIVES
EMAIL: INFO@SIARCH.DESIGN
HTTP://:WWW.SIARCH.DESIGN

KEY PLAN:

WARNING:

- This drawing shall not be used for construction unless certified.
- Contractor to verify all dimensions of existing works on site before commencing any work or preparing shop drawings.
- Do not scale drawings, use written dimensions only.
- This drawing is to be read in conjunction with the specifications and conditions of contract.
- This drawing and design is copyright and no portion may be reproduced without the permission of the Consultant

REVISIONS

| NO | DESCRIPTION | DATE |
|---|---|---|
| 1 | NEW EXTENSION | 06/02/2020 |
| 2 | TOILET BLOCK REVISED | 06/02/2020 |

PROJECT:
MOSQUE

PHASE:
- (●) CONCEPT DESIGN
- ( ) DESIGN DEVELOPMENT
- ( ) TENDER DOCUMENT
- ( ) FOR CONSTRUCTION
- ( ) AS BUILD DRAWINGS

| DESIGNATION | NAME | SIGNATURE |
|---|---|---|
| PROJECT MANAGER | MOHAMED SIRAJ | |
| STR. ENGINEER | | |
| CHIEF ARCHITECT | | |
| CHECKED | | |
| DRAWN | ASHAN | |

DWG. NAME:
AC LAYOUT

GROUND FLOOR PLAN

| CODE | DATE | DWG. NO: |
|---|---|---|
| – | 05-02-2020 | AC01 |
| FORMAT | A1 A2 A3 | |
| SCALE | – 1:100 – | ISSUE A |
| PDF FILE NAME: | INT-07_ AC01_A | |