①		75MM THK ASPHALT WEARING COURSE
②		100MM THK COMPACTED AGGREGATE BASE COURSE
③		300MM THK COMPACTED SUB BASE MATERAL

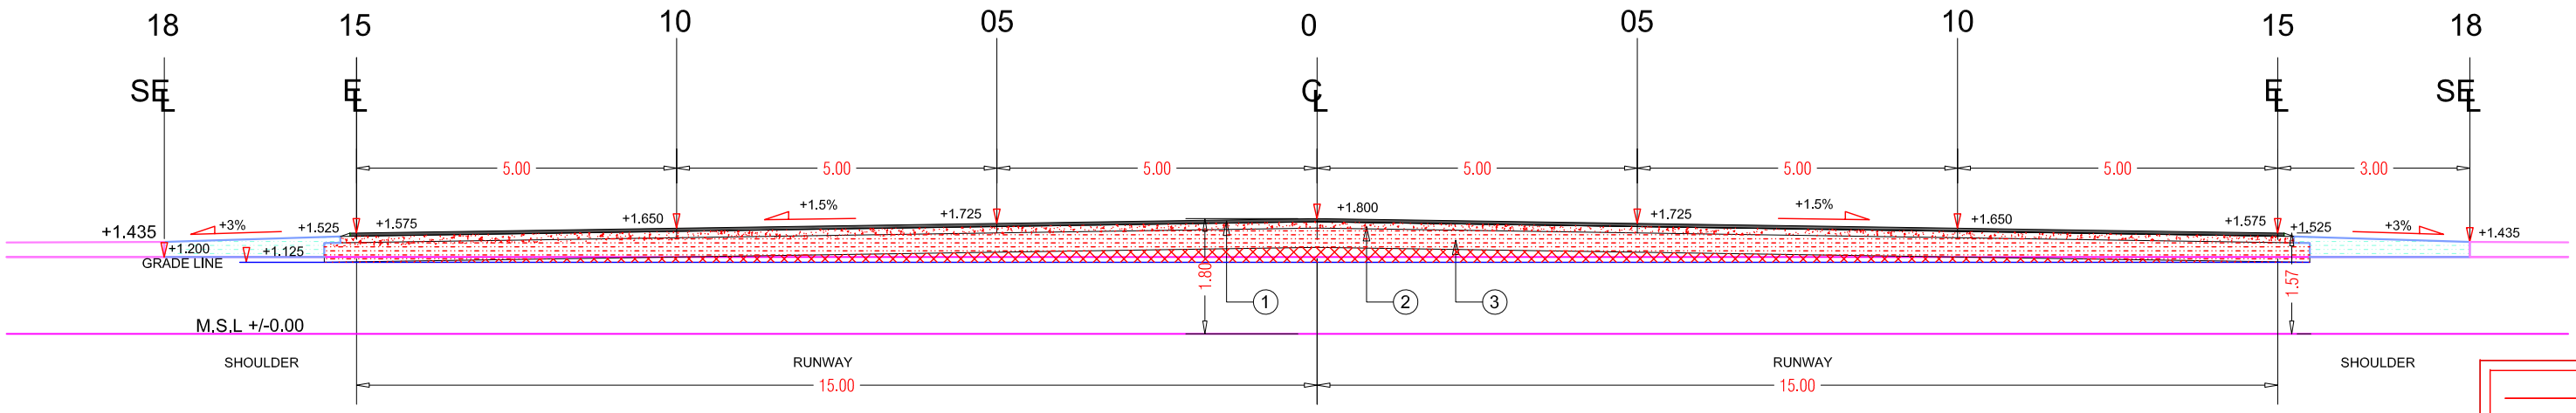

TYPICAL CROSS SECTION OF RUNWAY & SHOULDER

Scale 1:100

PROJECT:
SH. FUNADHOO AIRPORT

TITLE:
GENERAL CROSS SECTION

DRAWN BY:	MAHREEN / SAMIR
DESIGN BY:	MAHREEN / SAMIR
DRAWING NO:	CS/01/16
SCALE:	SCALE: -
DATE:	APRIL-2016
CHECKED BY:	MAHREEN

REGIONAL AIRPORTS
MIN. OF TOURISM
MALE'
REP. OF MALDIVES
TEL: 323805, FAX: 320911
Email: regional@airports.gov.mv