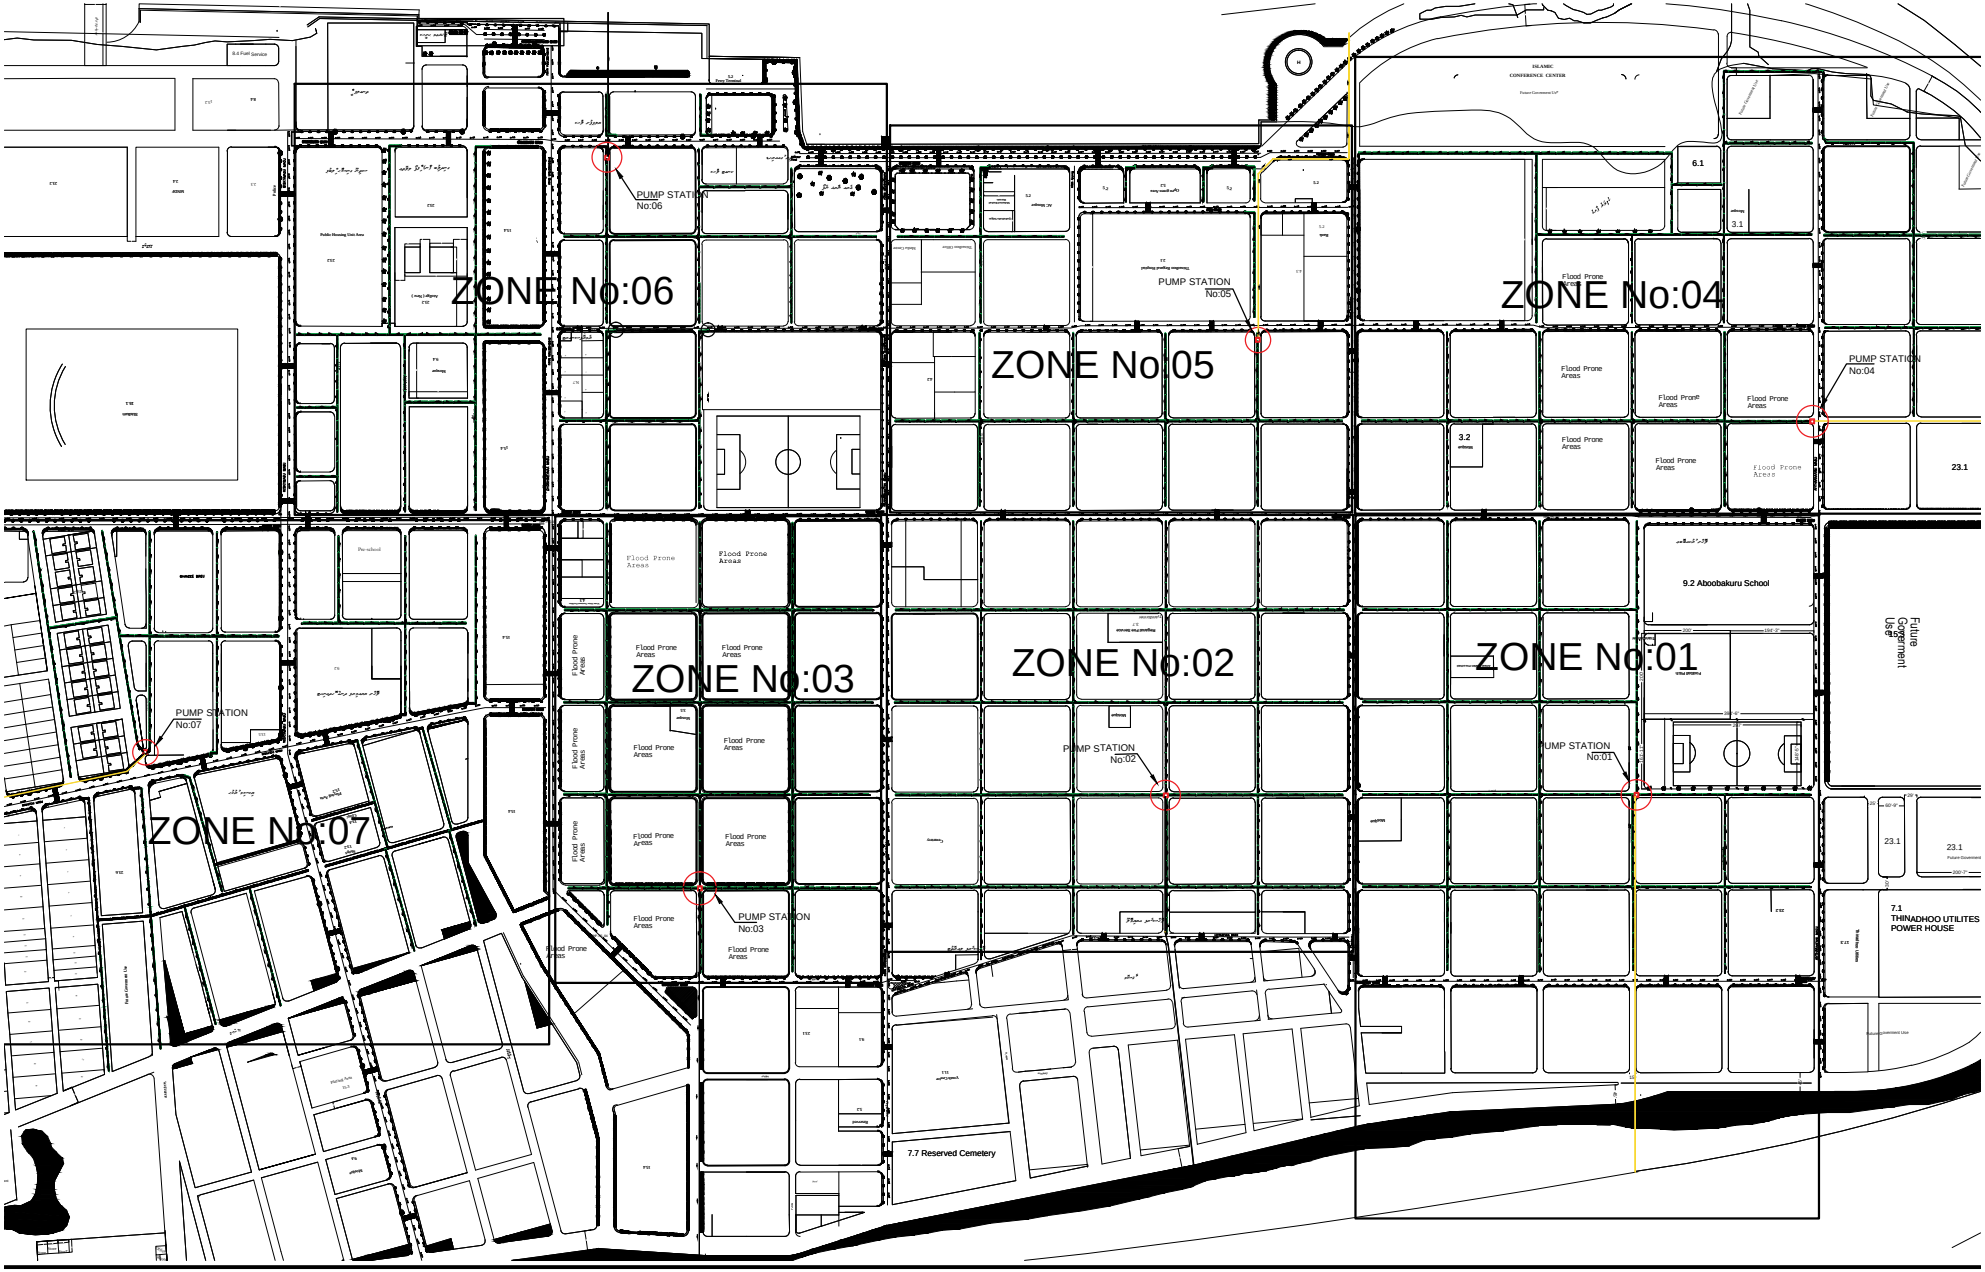

IMPROVEMENT OF GROUND WATER SYSTEM IN GDH.THINADHOO

DRAWING TITLE **D WATER SYSTEM** **INADHOO**	**CONTRACTOR** **SIERRA CONSTRUCTION (PVT) LTD** **112,HAVELOCK ROAD,** **COLOMBO 05,SRI LANKA.** sierra	**EMPLOYER** **MALDIVES ROAD DEVELOPMENT CORPORATION LIMITED** MRDC	**ISLAND NAME: GDH.THIN**
DRAWN BY : G.R.WIJESEKARA	CHECKED BY:	CHECKED BY:	**SCALE :** As Shown
SIGNATURE :	SIGNATURE :	SIGNATURE :	**DRAWING NUMBER** GWS / THD/ PS/ 09