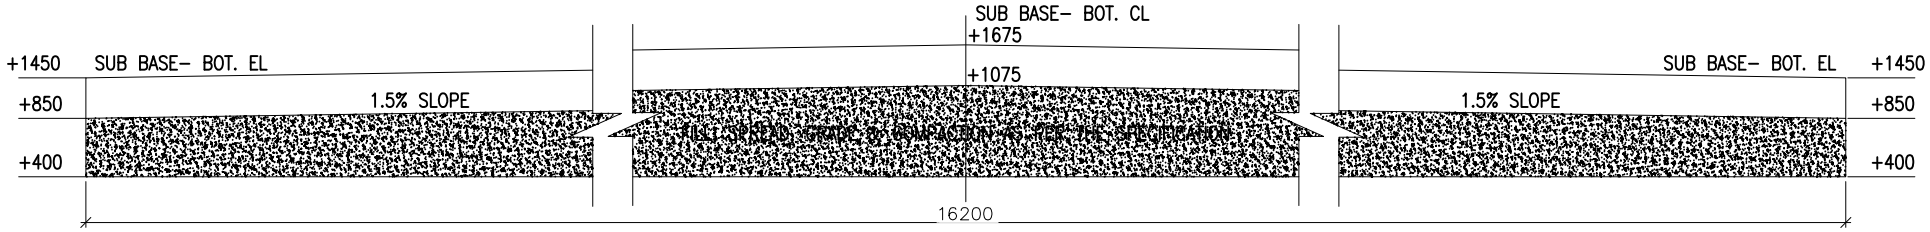

AREA=14.60 SQM

RUNWAY CROSS SECTION

ALL THE DRAWINGS BASED ON ASUMTTION. CONTRACTOR IS RESPONSIBLE TO CHECK AND VERFY THE DRAWINGS

PROJECT:
KULHUDHUFFUSHI AIRPORT

TITLE:
CROSS SECTION

DRAWN BY:	MAHREEN
DESIGN BY:	MAHREEN
DRAWING NO:	DWG-RWCS/02/16
SCALE:	SCALE: -
DATE:	MARC-2016
CHECKED BY:	MAHREEN

REGIONAL AIRPORTS
MIN. OF TOURISM
MALE.
REP. OF MALDIVES
TEL: 323805, FAX: 320911
Email: regional@airports.gov.mv