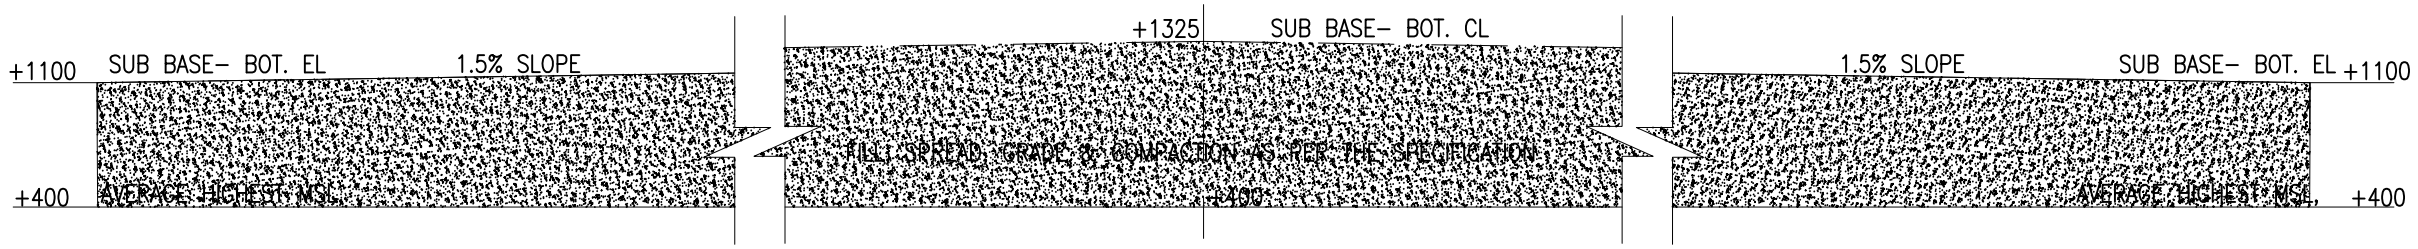

AREA=14.60 SQM

RUNWAY CROSS SECTION

Not to scale

ALL THE DRAWINGS BASED ON ASSUMPTION. CONTRACTOR IS RESPONSIBLE TO CHECK AND VERFY THE DRAWINGS

PROJECT:

KULHUDHUFFUSHI AIRPORT

TITLE:

CROSS SECTION

DRAWN BY:	MAHREEN
DESIGN BY:	MAHREEN
DRAWING NO:	RWCS/01/16
SCALE:	SCALE: -
DATE:	APRIL-2016
CHECKED BY:	MAHREEN

REGIONAL AIRPORTS
MIN. OF TOURISM
MALE'
REP. OF MALDIVES
TEL: 323805, FAX: 320911
Email: regional@airports.gov.mv