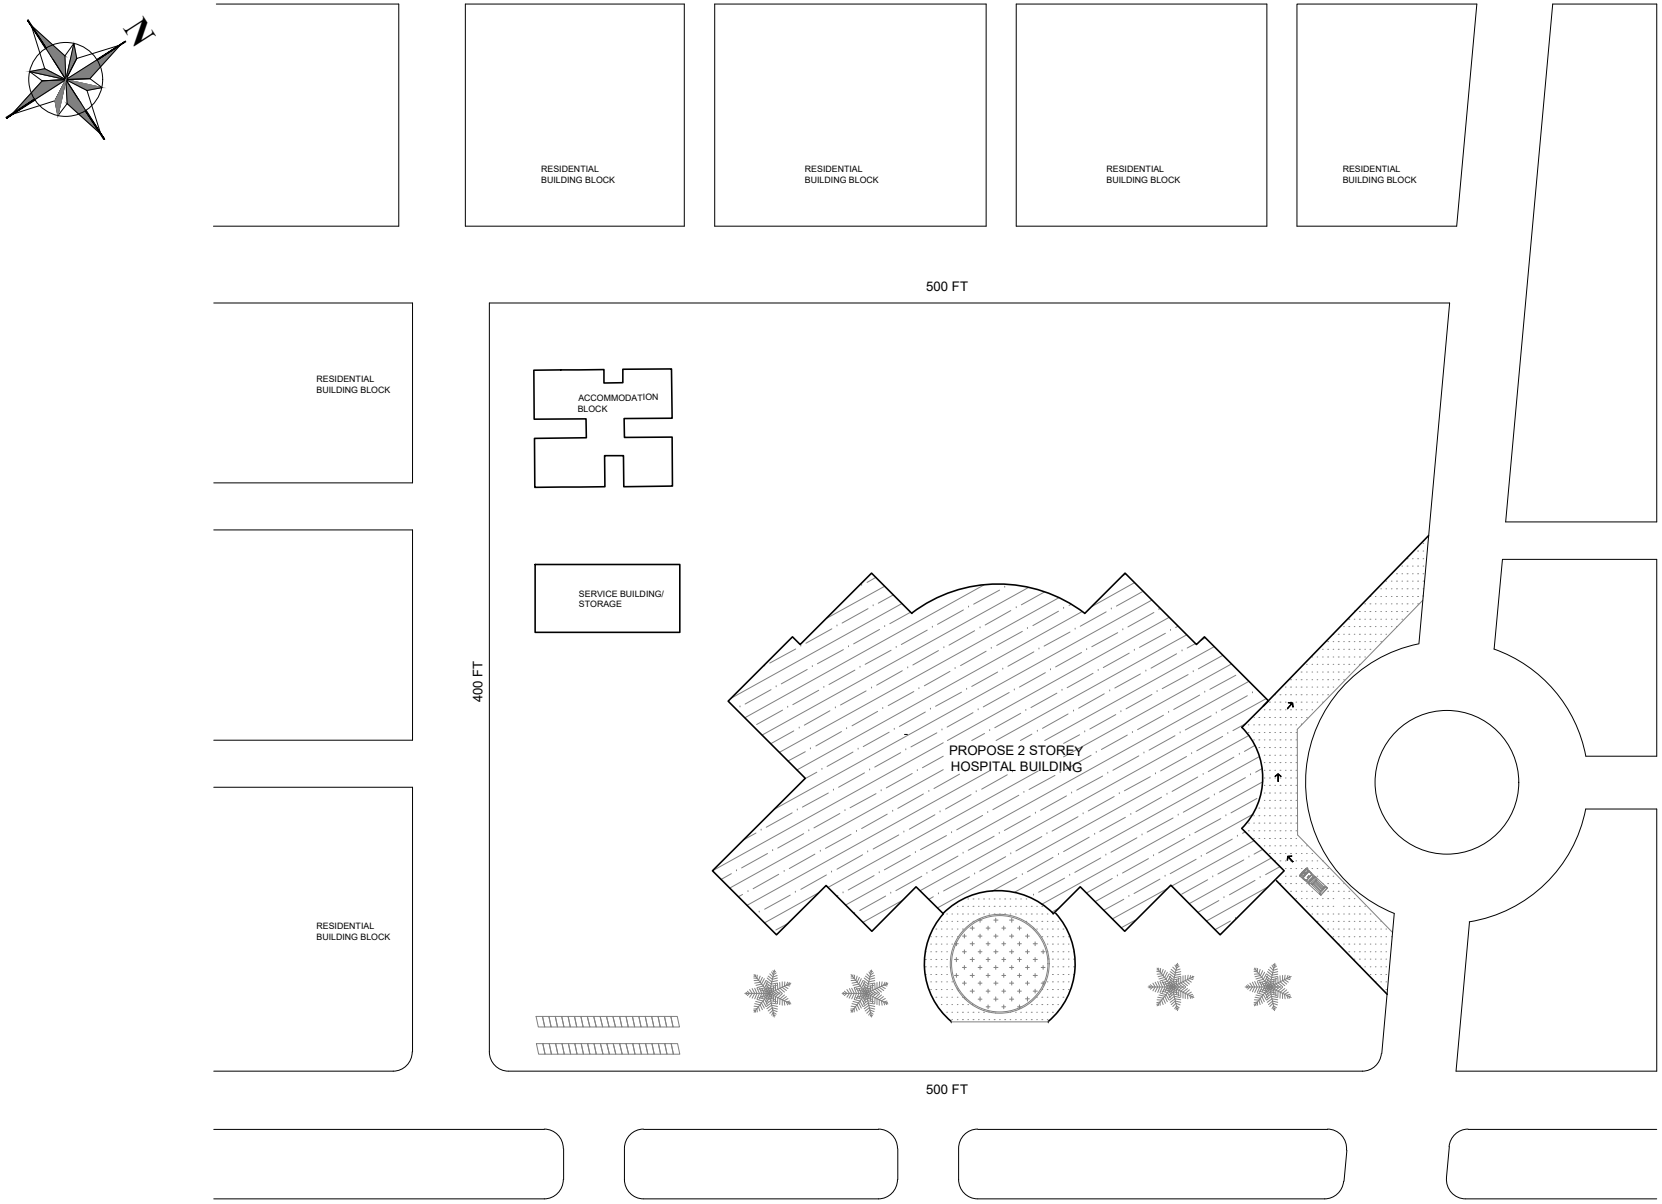

PROPOSED HOSPITAL SITE PLAN AT LH.HINNAVARU

PLOT AREA:

SHEET CONTENTS :

REVISION NOTES:

PROJECT:

NEW HOSPITAL LOCATION AT LH.HINNAVARU

CLIENT:

--

LOCATION:

LH.ATOLL

CONTENTS: *AS GIVEN*

PROJECT MANAGER:

DESIGNER:

CIV/STR. ENGINEER:

SURVEYED BY: -

DRAWN BY:

CHECKED BY:

DATE : SEP 2020

SHEET NO. : /

ADMIN DIVISON
Ministry of Health
Roshanee Building
Sosun Magu'
Tel: 332 8887, Fax: 3328889