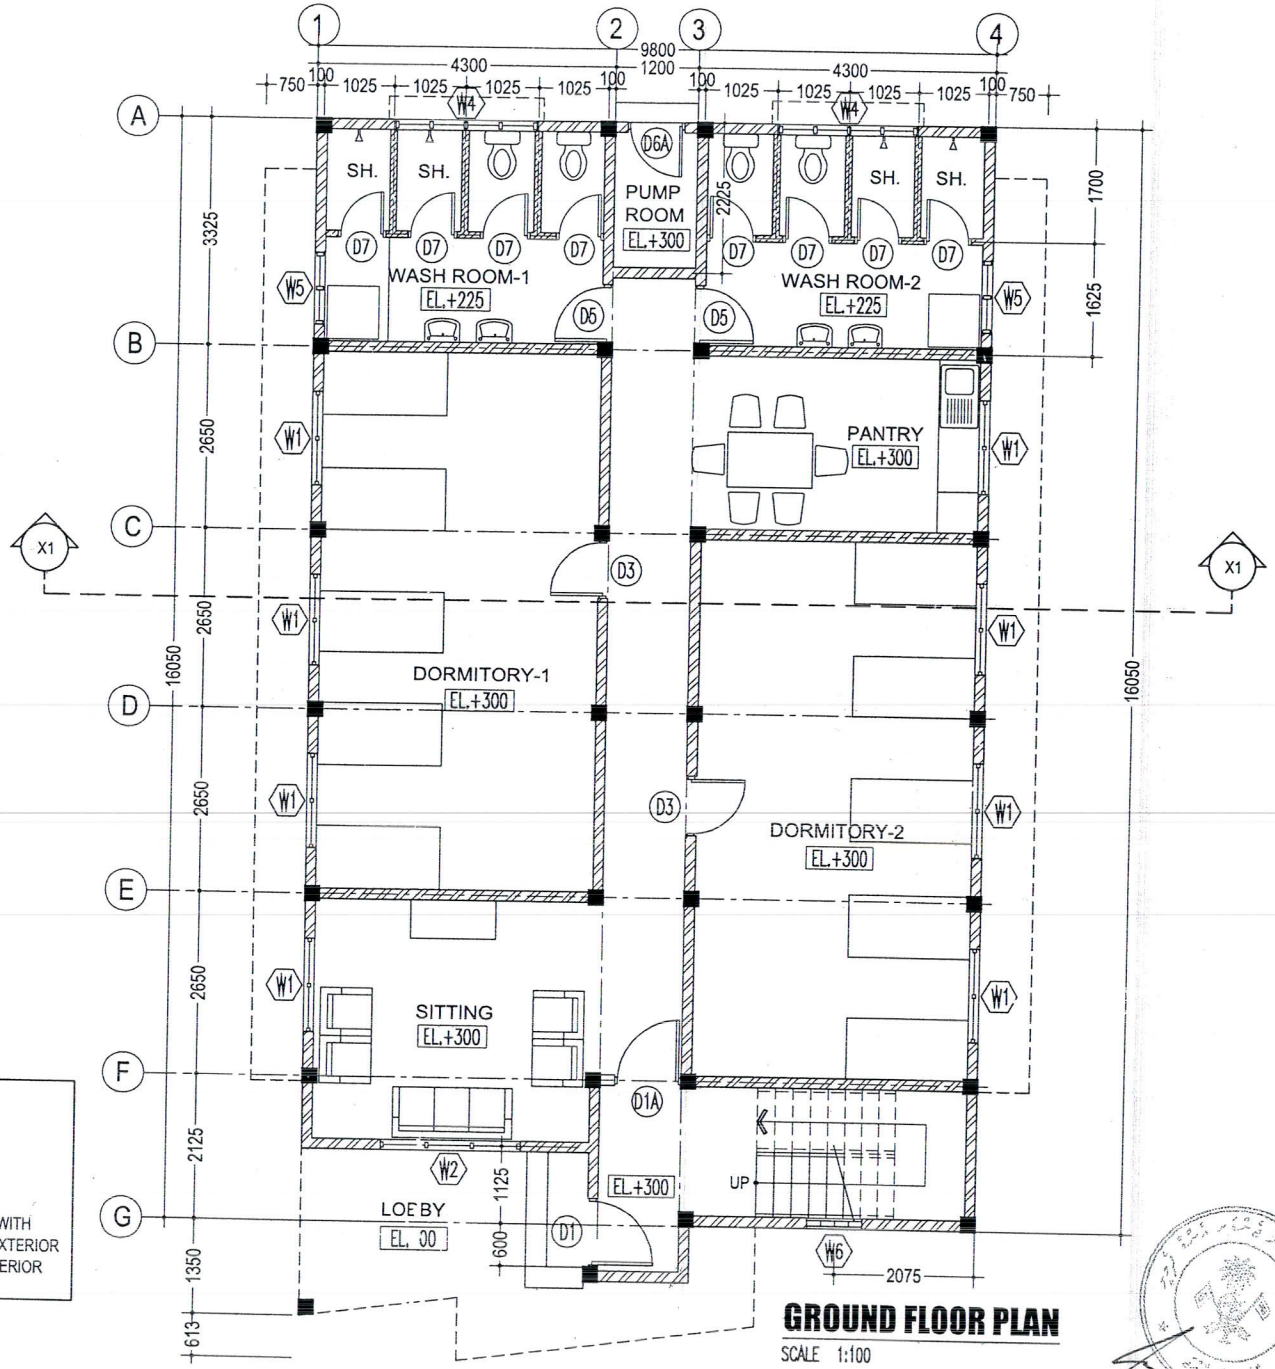

GROUND FLOOR PLAN

SCALE 1:100

LEGEND:

100 MM THK. SOLID BLOCK WALL WITH 15MM CEMENT PLASTER ON BOTHSIDES

150 MM THK SOLID BLOCK WALL WITH 2x12MM THK.CEM.PLASTER ON EXTERIOR 15MM THK CEM. PLASTER ON INTERIOR

AMMENDMENTS:

CONTENTS:
GROUND FLOOR PLAN

SCALE: AS GIVEN

PROJECT:
SOCIAL CENTER ACCOMMODATION

CLIENT:
MINISTRY OF GENDER & FAMILY

DESIGNED BY: ISMAIL
DRAWN BY: GENE
DATE: FEB, 2006
CHECKED BY:

DATE: DWG NO:
FILE: DRAWER NO:

BUILDING SECTION
MINISTRY OF CONSTRUCTION AND PUBLIC INFRASTRUCTURE

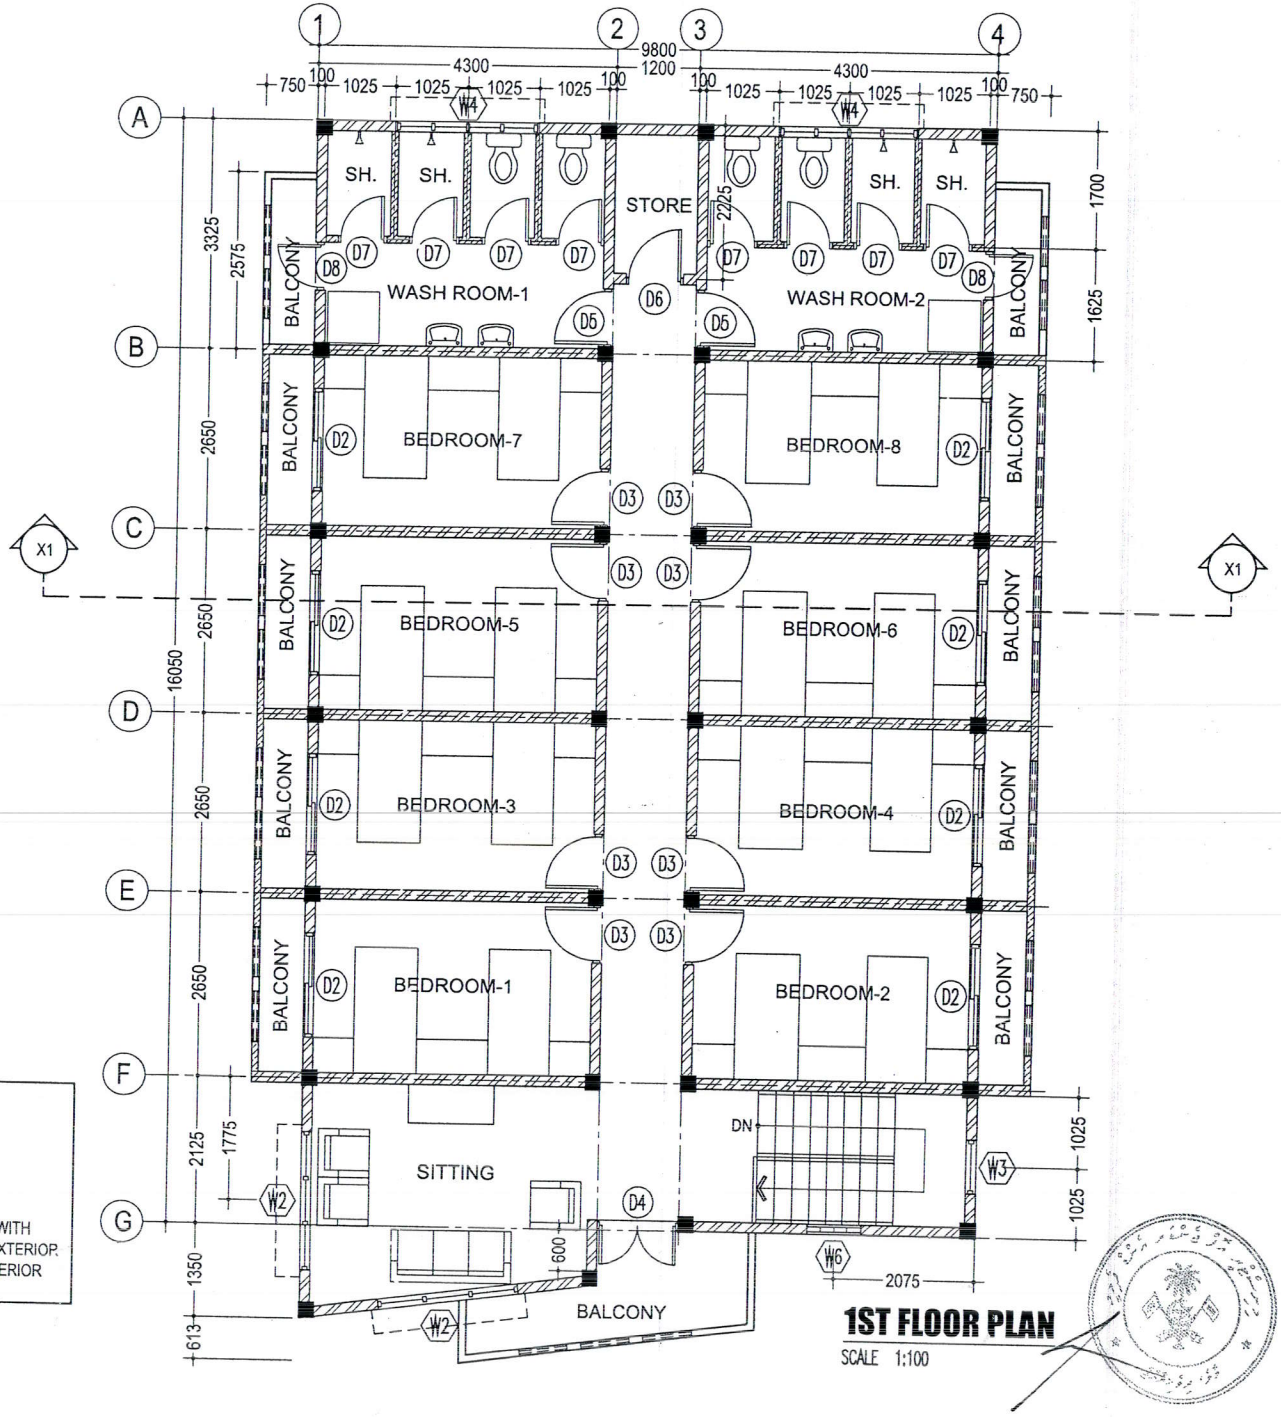

1ST FLOOR PLAN

SCALE 1:100

LEGEND:

100 MM THK. SOLID BLOCK WALL WITH 15MM CEMENT PLASTER ON BOTHSIDES

150 MM THK SOLID BLOCK WALL WITH 2x12MM THK.CEM.PLASTER ON EXTERIOR. 15MM THK CEM. PLASTER ON INTERIOR

AMENDMENTS:

CONTENTS:
1ST FLOOR PLAN

SCALE: AS GIVEN

PROJECT:
SOCIAL CENTER ACCOMMODATION

CLIENT:
MINISTRY OF GENDER & FAMILY

DESIGNED BY: ISMAIL

DRAWN BY: GENE

DATE: JAN, 2006

CHECKED BY:

DATE: DWG NO:

FILE: DRAWER NO:

BUILDING SECTION
MINISTRY OF CONSTRUCTION AND PUBLIC INFRASTRUCTURE

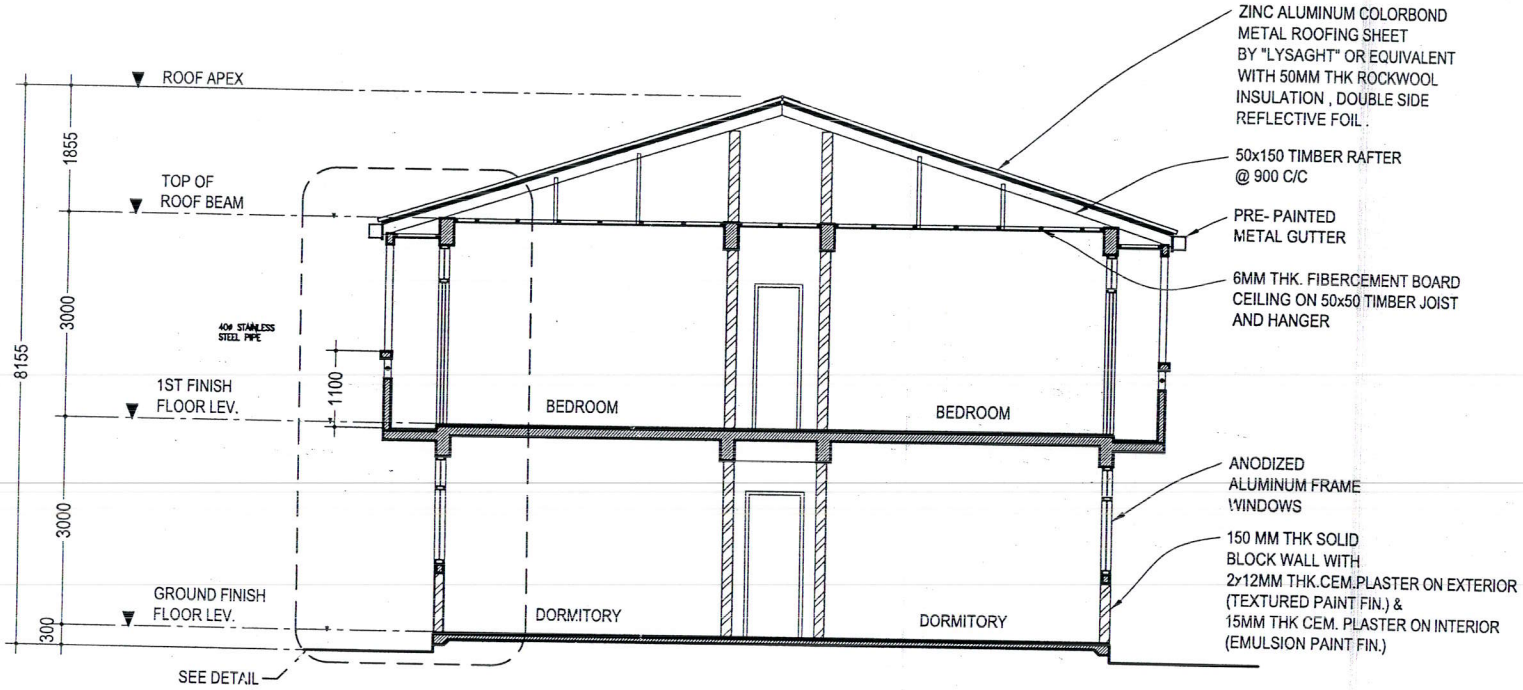

SECTION X1-X1

SCALE 1:100

AMENDMENTS:

CONTENTS: SECTION

SCALE: AS GIVEN

PROJECT: SOCIAL CENTER ACCOMMODATION

CLIENT: MINISTRY OF GENDER & FAMILY

DESIGNED BY: ISMAIL

DRAWN BY: GENE

DATE: JAN, 2006

CHECKED BY:

DATE: | DWG NO:

FILE: | DRAWER NO:

BUILDING SECTION
MINISTRY OF CONSTRUCTION AND PUBLIC INFRASTRUCTURE
GOVERNMENT MAIN VALE 20-01
REPUBLIC OF MALDIVES
TEL:323234, 323474, FAX:324300

FRONT ELEVATION

SCALE 1:100

AMENDMENTS:

CONTENTS:

FRONT ELEVATION

SCALE: AS GIVEN

PROJECT:

SOCIAL CENTER
ACCOMMODATION

CLIENT:

MINISTRY OF
GENDER & FAMILY

DESIGNED BY:	ISMAIL
DRAWN BY:	GENE
DATE:	JAN, 2006

CHECKED BY:

DATE:	DWG NO:
FILE:	DRAWER NO:

BUILDING SECTION
MINISTRY OF CONSTRUCTION AND
PUBLIC INFRASTRUCTURE
GLOUCESTER, MALE' 20-01
REPUBLIC OF MALDIVES
TEL: 323234, 323474, FAX: 323300

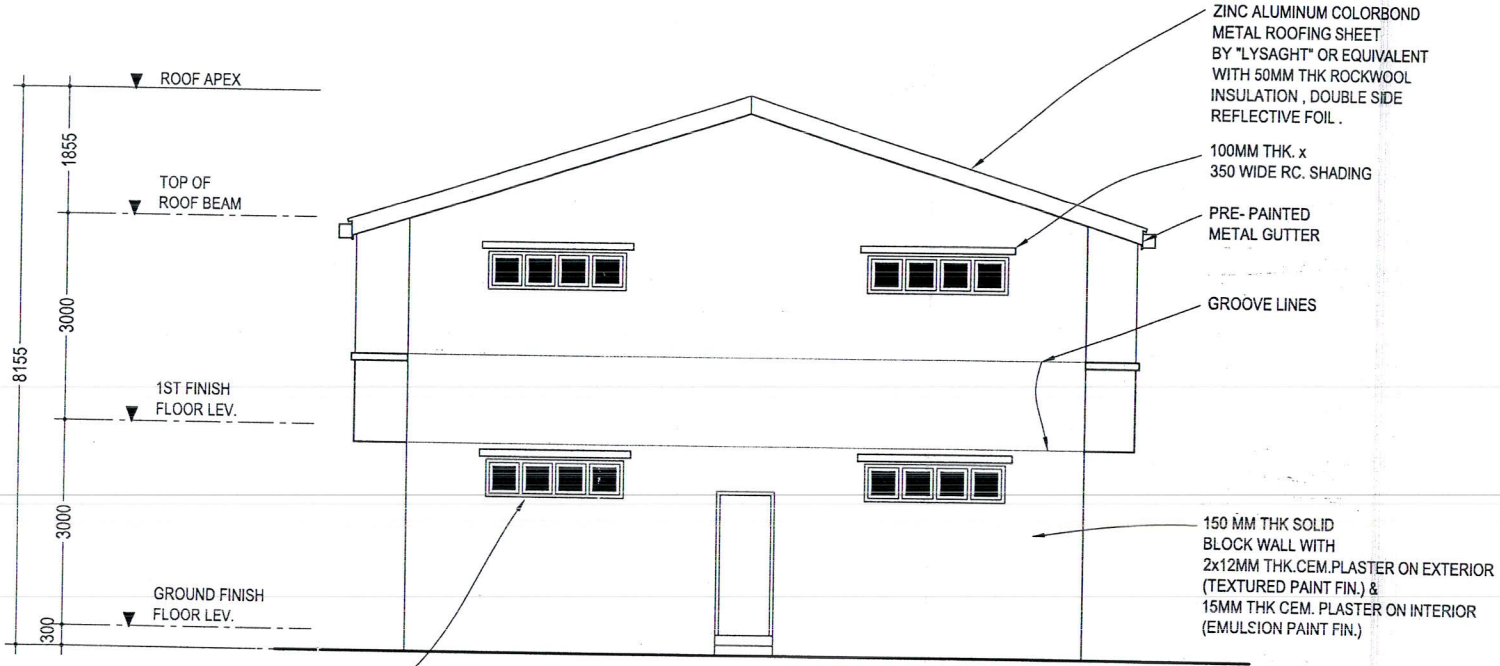

REAR ELEVATION

SCALE 1:100

AMENDMENTS:

CONTENTS: REAR ELEVATION

SCALE: AS GIVEN

PROJECT: SOCIAL CENTER ACCOMMODATION

CLIENT: MINISTRY OF GENDER & FAMILY

DESIGNED BY:	ISMAIL
DRAWN BY:	GENE
DATE:	JAN, 2006

CHECKED BY:

DATE: | DWG NO:

FILE: | DRAWER NO:

BUILDING SECTION
MINISTRY OF CONSTRUCTION AND PUBLIC INFRASTRUCTURE

SIDE ELEVATION-1

SCALE 1:100

AMENDMENTS:

CONTENTS:
SIDE ELEVATION -1

SCALE: AS GIVEN

PROJECT:
SOCIAL CENTER
ACCOMMODATION

CLIENT:
MINISTRY OF
GENDER & FAMILY

DESIGNED BY:	ISMAIL
DRAWN BY:	GENE
DATE:	JAN, 2006

CHECKED BY:

DATE:	DWG NO:
FILE:	DRAWER NO:

BUILDING SECTION
MINISTRY OF CONSTRUCTION AND
PUBLIC INFRASTRUCTURE

SIDE ELEVATION-2

AMMENDMENTS:

CONTENTS: SIDE ELEVATION -2

SCALE: AS GIVEN

PROJECT: SOCIAL CENTER ACCOMMODATION

CLIENT: MINISTRY OF GENDER & FAMILY

DESIGNED BY:	ISMAIL
DRAWN BY:	GENE
DATE:	JAN, 2006

CHECKED BY:

DATE: DWG NO:

FILE: DRAWER NO:

BUILDING SECTION
MINISTRY OF CONSTRUCTION AND PUBLIC INFRASTRUCTURE
REPUBLIC OF MALDIVES

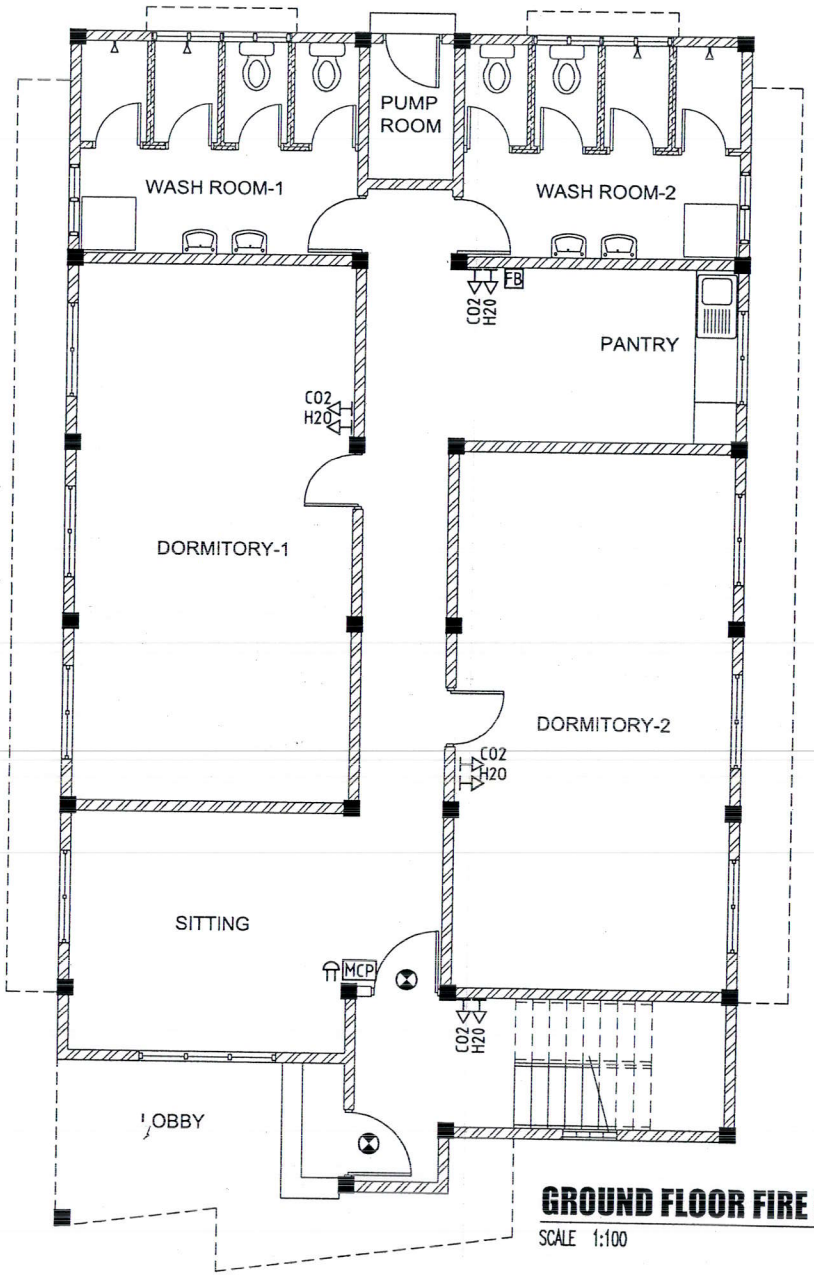

LEGEND

- BELL/ELECTRONIC SOUNDER
- MCP — MANUAL CALL POINT
- CO2 — CO2 FIRE EXTINGUISHER CYLINDER (2kg)
- H2O — H2O FIRE EXTINGUISHER (9 LITRES)
- EXIT SIGN LIGHT
- FB — FIRE BLANKET

GROUND FLOOR FIRE PROTECTION PLAN

SCALE 1:100

AMENDMENTS:

CONTENTS: GROUND FLOOR FIRE PROTECTIONPLAN

SCALE: AS GIVEN

PROJECT: SOCIAL CENTER ACCOMMODATION

CLIENT: MINISTRY OF GENDER & FAMILY

DESIGNED BY:	ISMAIL
DRAWN BY:	GENE
DATE:	FEB, 2006
CHECKED BY:	
DATE:	DWG NO:
FILE:	DRAWER NO:

BUILDING SECTION
MINISTRY OF CONSTRUCTION AND PUBLIC INFRASTRUCTURE

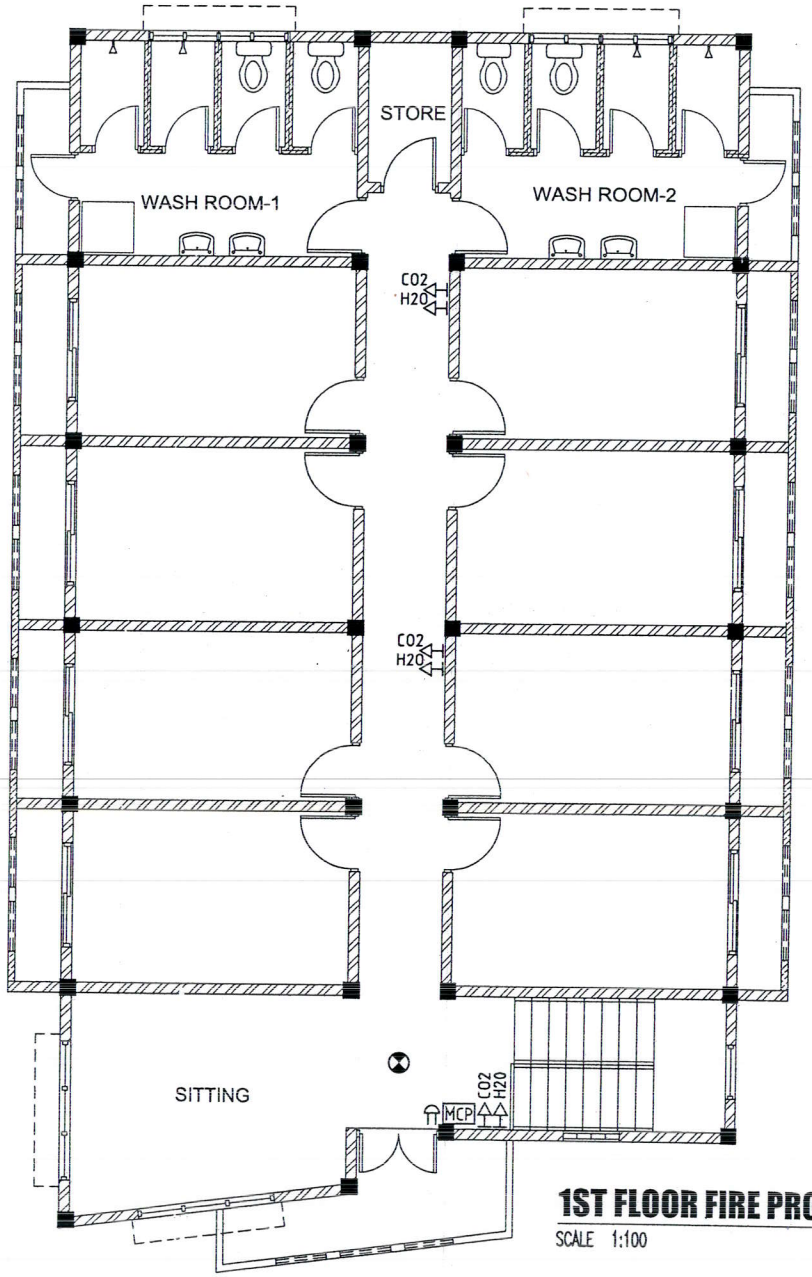

1ST FLOOR FIRE PROTECTION PLAN

SCALE 1:100

LEGEND

- BELL/ELECTRONIC SOUNDER
- MCP — MANUAL CALL POINT
- CO2 — CO2 FIRE EXTINGUISHER CYLINDER (2kg)
- H2O — H2O FIRE EXTINGUISHER (9 LITRES)
- EXIT SIGN LIGHT
- FB — FIRE BLANKET

AMMENDMENTS:

CONTENTS:
1ST FLOOR
FIRE PROTECTION PLAN

SCALE: AS GIVEN

PROJECT:
SOCIAL CENTER
ACCOMMODATION

CLIENT:
MINISTRY OF
GENDER & FAMILY

DESIGNED BY: ISMAIL
DRAWN BY: GENE
DATE: JAN, 2006

CHECKED BY:

DATE: DWG NO:
FILE: DRAWER NO:

BUILDING SECTION
MINISTRY OF CONSTRUCTION AND PUBLIC INFRASTRUCTURE
GOVERNMENT MAGI VAILE 20-01
REPUBLIC OF VANUATU
TEL:38324, 38325, FAX:38300

LEGEND

- ELECTRICAL MAIN BOARD
- LPDB — LIGHT/POWER DISTRIBUTION BOARD
- 1x2 FEET 20W FLUORESCENT TUBE LIGHT (CEILING MOUNT)
- COMPACT FLUORESCENT TUBE LIGHTS 18W ENERGY SAVERS (CEILING MOUNT)
- 1x2 FEET 20W FLUORESCENT TUBE LIGHT (WALL MOUNT)
- ENERGY SAVING (CEILING MOUNT) COMPACT FLUORESCENT LAMP
- 15W INCANDESCENT LAMP (WALL MOUNT)
- 15W INCANDESCENT LAMP (CEILING MOUNT)
- W — WEATHER PROOF CIRCULAR 15W LIGHT (CEILING MOUNT)
- EMERGENCY LIGHT (WALL MOUNT)
- EMERGENCY LIGHT (CEILING MOUNT)
- 1x13A SOCKET OUTLET (300/1000MM HIGH)
- EL — 1x13A SOCKET OUTLET FOR EMERGENCY LIGHT
- 2x13A SOCKET OUTLET (300/1000MM HIGH)
- 1x15A SOCKET OUTLET
- W — 1x15A SOCKET OUTLET WITH COVER (2.2M HIGH)
- ONE WAY SWITCH
- 3 — THREE WAY SWITCH
- EXHAUST FAN

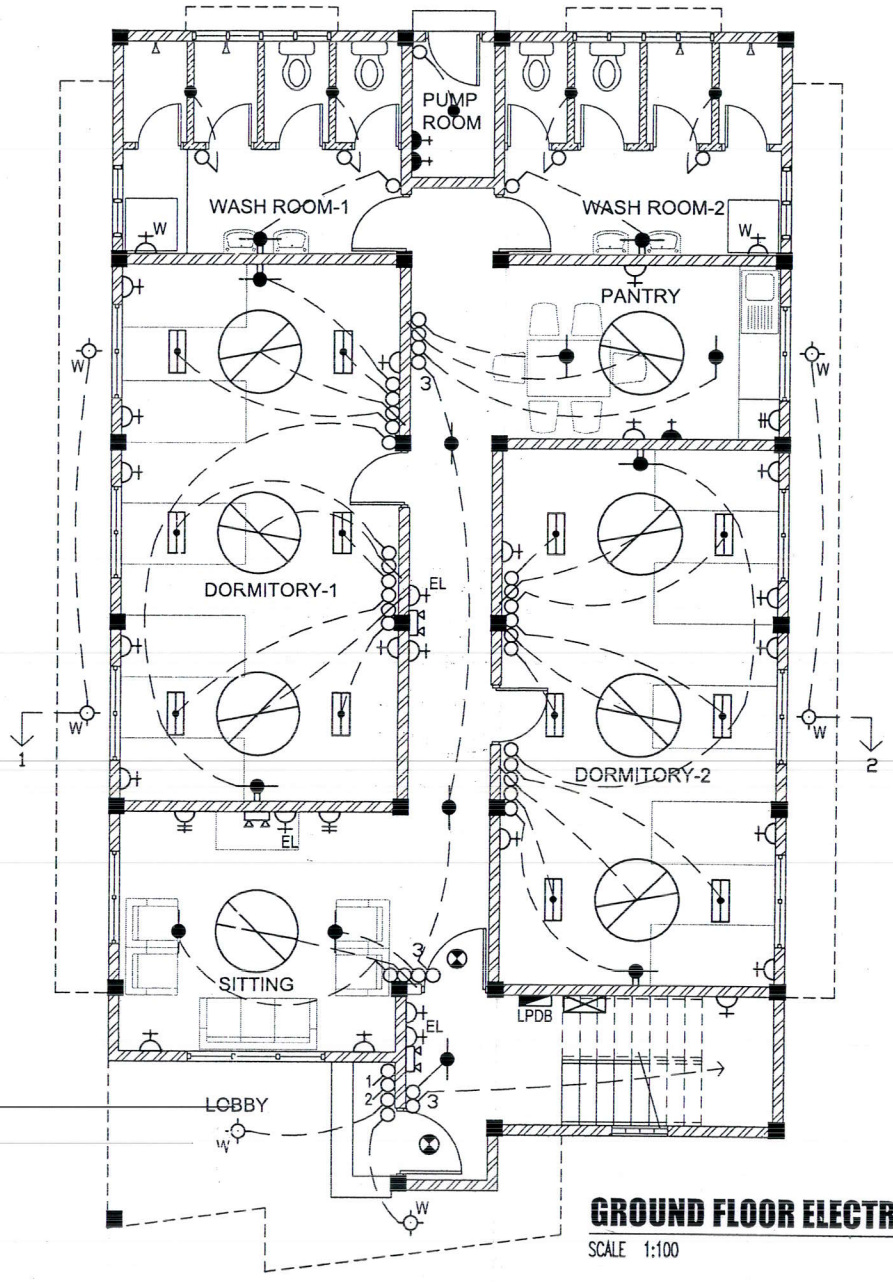

GROUND FLOOR ELECTRICAL PLAN

SCALE 1:100

AMMENDMENTS:

CONTENTS: GROUND FLOOR ELECTRICAL PLAN

SCALE: AS GIVEN

PROJECT: SOCIAL CENTER ACCOMMODATION

CLIENT: MINISTRY OF GENDER & FAMILY

DESIGNED BY: ISMAIL

DRAWN BY: GENE

DATE: JAN, 2006

CHECKED BY:

DATE: | DWG NO:

FILE: | DRAWER NO:

BUILDING SECTION
MINISTRY OF CONSTRUCTION AND PUBLIC INFRASTRUCTURE

LEGEND

- ELECTRICAL MAIN BOARD
- LPDB — LIGHT/POWER DISTRIBUTION BOARD
- 1x2 FEET 20W FLUORESCENT TUBE LIGHT (CEILING MOUNT)
- COMPACT FLUORESCENT TUBE LIGHTS 18W ENERGY SAVERS (CEILING MOUNT)
- 1x2 FEET 20W FLUORESCENT TUBE LIGHT (WALL MOUNT)
- ENERGY SAVING (CEILING MOUNT) COMPACT FLUORESCENT LAMP
- 15W INCANDESCENT LAMP (WALL MOUNT)
- 15W INCANDESCENT LAMP (CEILING MOUNT)
- W — WEATHER PROOF CIRCULAR 15W LIGHT (CEILING MOUNT)
- EMERGENCY LIGHT (WALL MOUNT)
- EMERGENCY LIGHT (CEILING MOUNT)
- 1x13A SOCKET OUTLET (300/1000MM HIGH)
- EL — 1x13A SOCKET OUTLET FOR EMERGENCY LIGHT
- 2x13A SOCKET OUTLET (300/1000MM HIGH)
- 1x15A SOCKET OUTLET
- W — 1x15A SOCKET OUTLET WITH COVER (2.2M HIGH)
- ONE WAY SWITCH
- 3 — THREE WAY SWITCH
- EXHAUST FAN

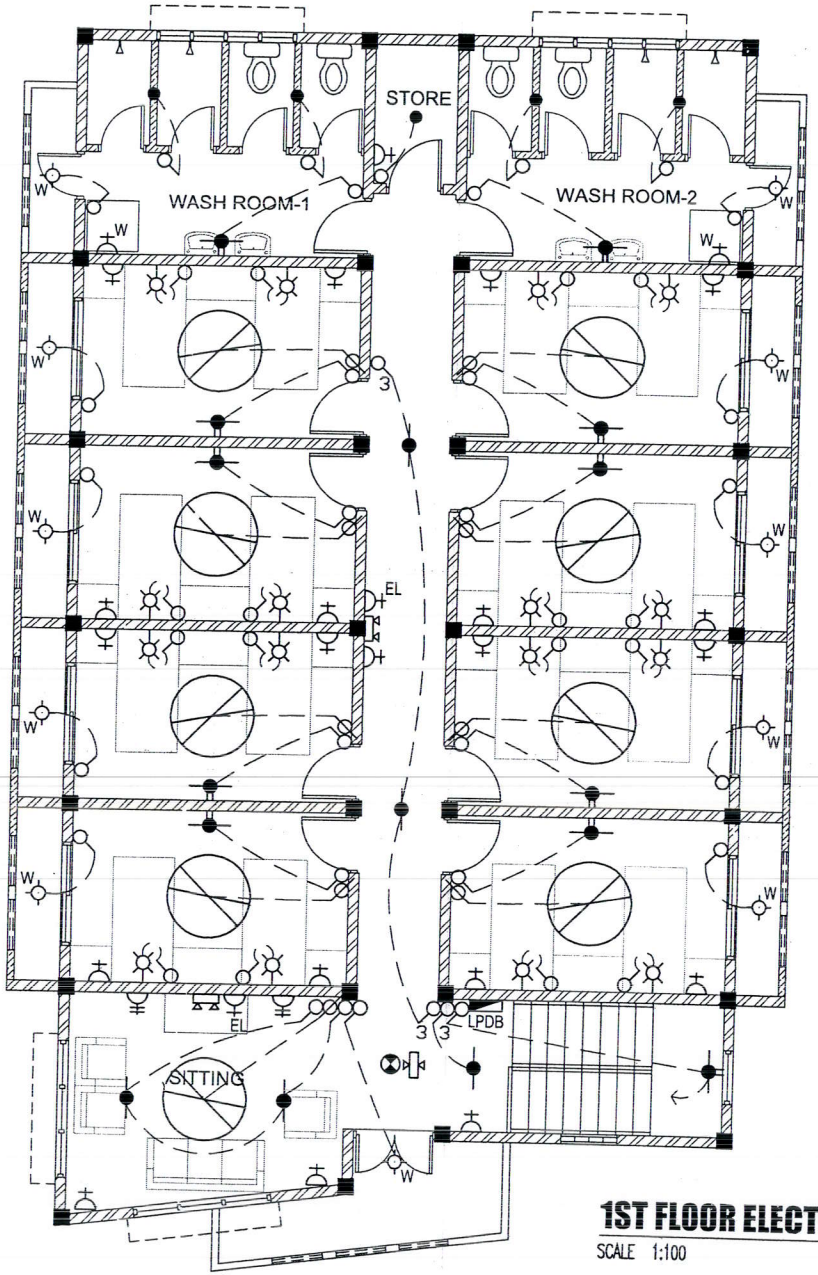

1ST FLOOR ELECTRICAL PLAN

SCALE 1:100

AMENDMENTS:

CONTENTS: 1ST FLOOR ELECTRICAL PLAN

SCALE: AS GIVEN

PROJECT: SOCIAL CENTER ACCOMMODATION

CLIENT: MINISTRY OF GENDER & FAMILY

DESIGNED BY:	ISMAIL
DRAWN BY:	GENE
DATE:	JAN, 2006
CHECKED BY:	
DATE:	DWG NO:
FILE:	DRAWER NO:

BUILDING SECTION
MINISTRY OF CONSTRUCTION AND PUBLIC INFRASTRUCTURE

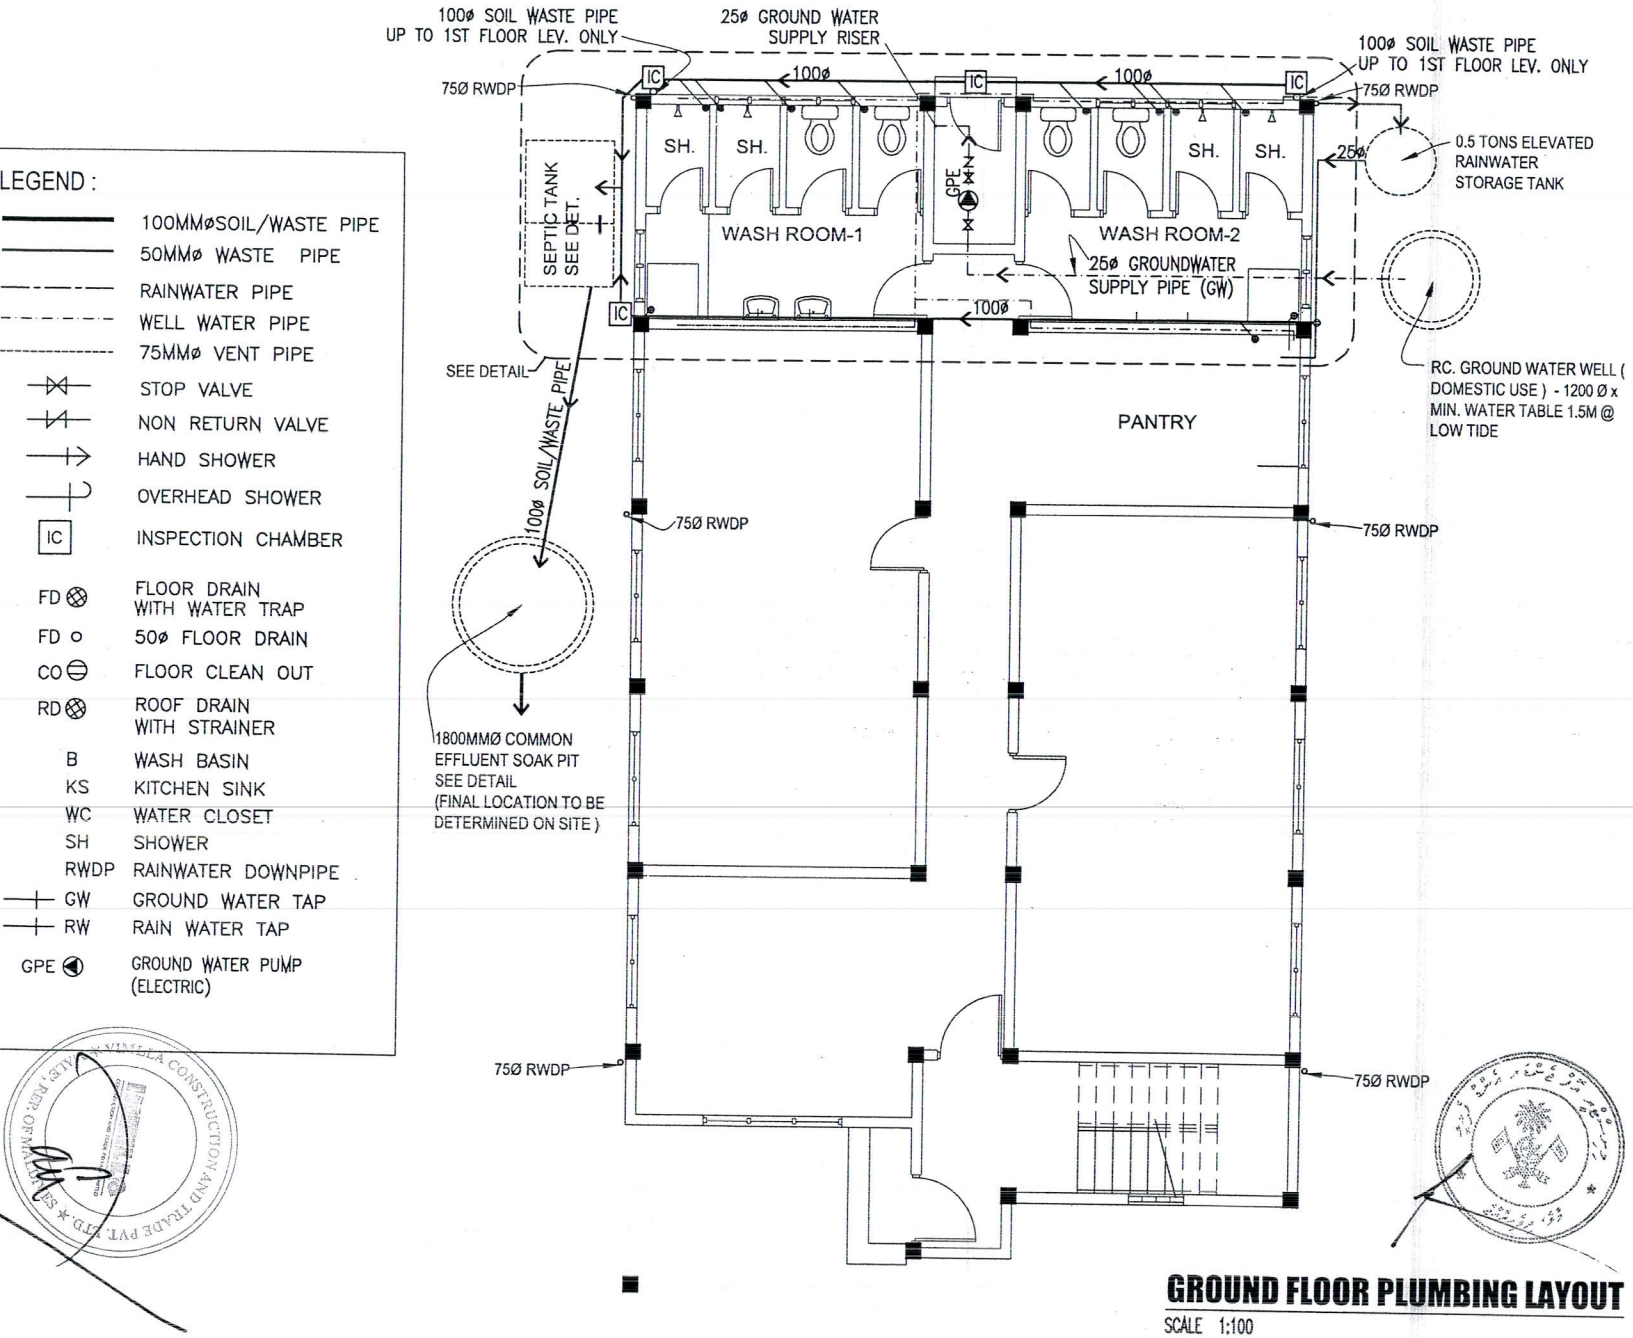

LEGEND :

———	100MMøSOIL/WASTE PIPE
———	50MMø WASTE PIPE
— · — · —	RAINWATER PIPE
— · · — · · —	WELL WATER PIPE
- - - - - -	75MMø VENT PIPE
⋈	STOP VALVE
⋈	NON RETURN VALVE
→	HAND SHOWER
⊢	OVERHEAD SHOWER
IC	INSPECTION CHAMBER
FD ⊗	FLOOR DRAIN WITH WATER TRAP
FD ○	50ø FLOOR DRAIN
CO ⊖	FLOOR CLEAN OUT
RD ⊗	ROOF DRAIN WITH STRAINER
B	WASH BASIN
KS	KITCHEN SINK
WC	WATER CLOSET
SH	SHOWER
RWDP	RAINWATER DOWNPIPE
GW	GROUND WATER TAP
RW	RAIN WATER TAP
GPE ◀	GROUND WATER PUMP (ELECTRIC)

GROUND FLOOR PLUMBING LAYOUT

SCALE 1:100

AMENDMENTS:

CONTENTS: GROUND FLOOR PLUMBING LAYOUT

SCALE: AS GIVEN

PROJECT: SOCIAL CENTER ACCOMMODATION

CLIENT: MINISTRY OF GENDER & FAMILY

DESIGNED BY:	ISMAIL
DRAWN BY:	GENE
DATE:	FEB. 2006
CHECKED BY:	
DATE:	DWG NO:
FILE:	DRAWER NO:

BUILDING SECTION
MINISTRY OF CONSTRUCTION AND PUBLIC INFRASTRUCTURE

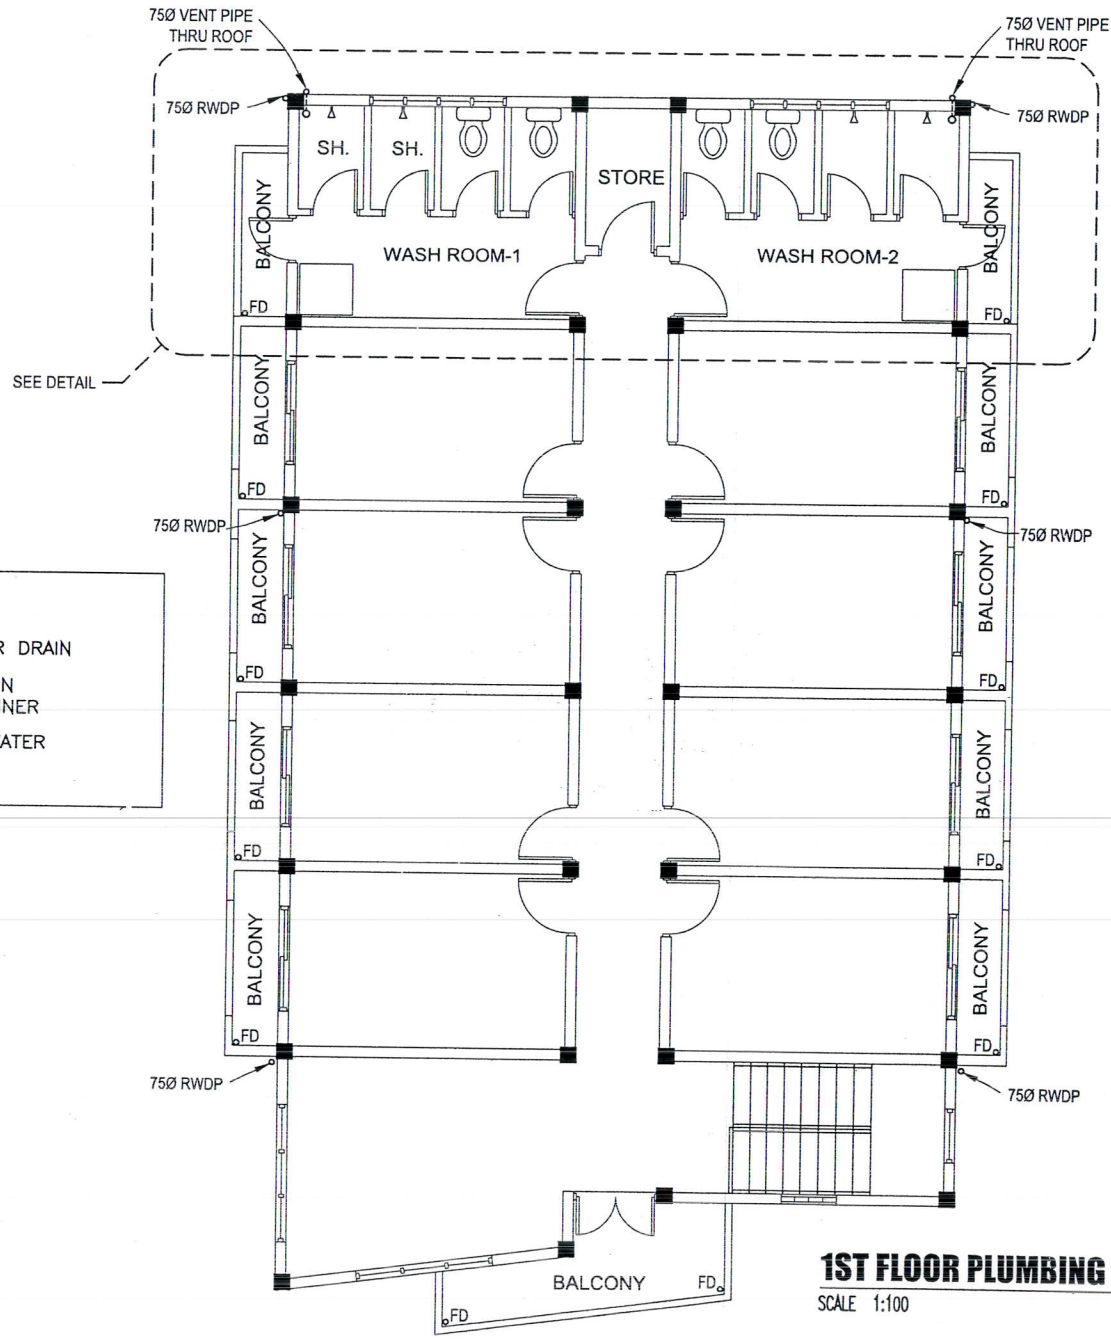

LEGEND :

FD ○	50ø FLOOR DRAIN
RD ⊗	ROOF DRAIN WITH STRAINER
RWDP ○	75ø RAINWATER DOWNPIPE

1ST FLOOR PLUMBING LAYOUT

SCALE 1:100

AMENDMENTS:

CONTENTS:
1ST FLOOR PLUMBING LAYOUT

SCALE: AS GIVEN

PROJECT:
SOCIAL CENTER ACCOMMODATION

CLIENT:
MINISTRY OF GENDER & FAMILY

DESIGNED BY:	ISMAIL
DRAWN BY:	GENE
DATE:	FEB. 2006
CHECKED BY:	
DATE:	DWG NO:
FILE:	DRAWER NO:

BUILDING SECTION
MINISTRY OF CONSTRUCTION AND PUBLIC INFRASTRUCTURE
REPUBLIC OF MALDIVES

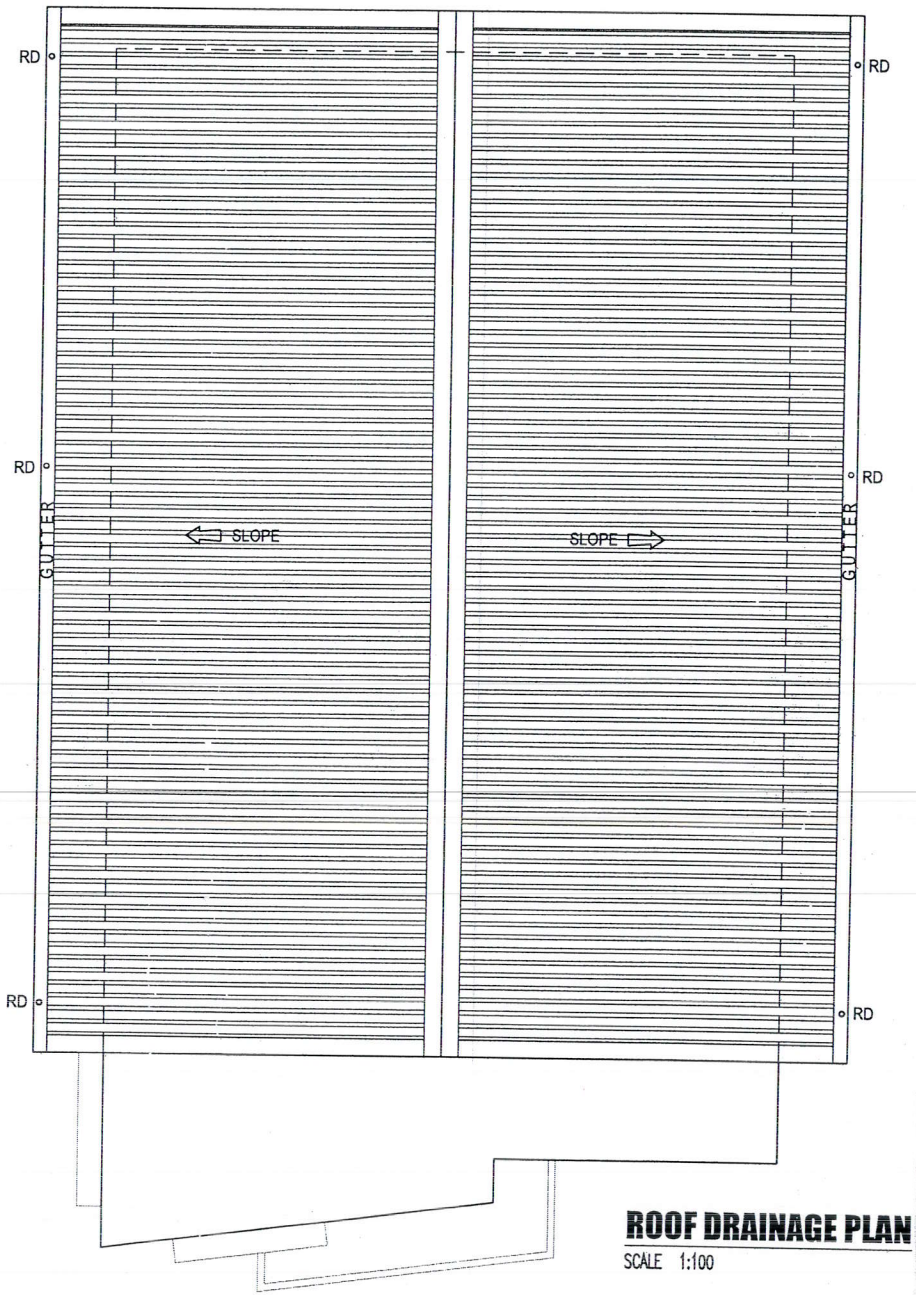

ROOF DRAINAGE PLAN

SCALE 1:100

LEGEND :

FD ○	50ø FLOOR DRAIN
RD ⊗	ROOF DRAIN WITH STRAINER
RWDP ○	75ø RAINWATER DOWNPIPE

AMENDMENTS:

CONTENTS:
ROOF DRAINAGE PLAN

SCALE: AS GIVEN

PROJECT:
SOCIAL CENTER ACCOMMODATION

CLIENT:
MINISTRY OF GENDER & FAMILY

DESIGNED BY:	ISMAIL
DRAWN BY:	GENE
DATE:	FEB. 2006

CHECKED BY:

DATE:	DWG NO:
FILE:	DRAWER NO:

BUILDING SECTION
MINISTRY OF CONSTRUCTION AND PUBLIC INFRASTRUCTURE
ROOM NO. 304, 3RD FLOOR, GHAZEE BUILDING
REPUBLIC OF MALDIVES
TEL: (960) 322014, 322015, FAX: (960) 326300

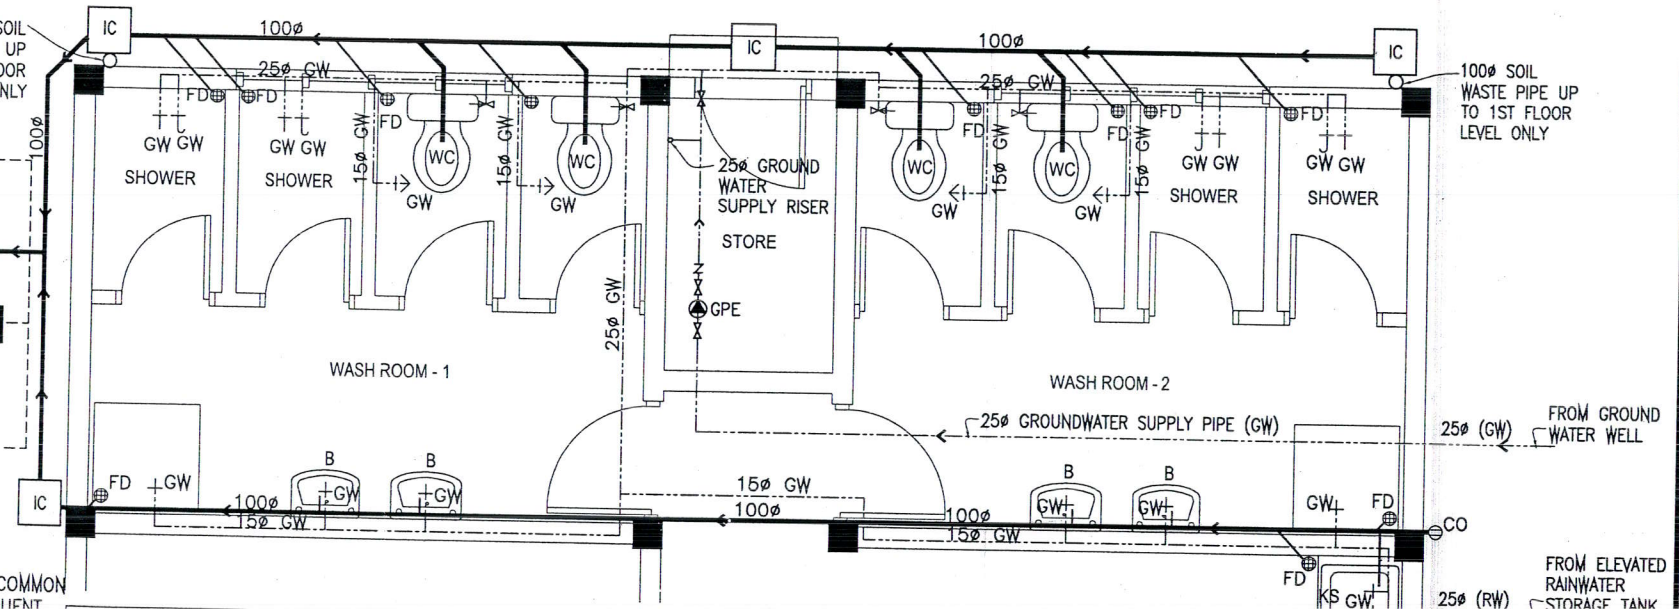

GROUND FLOOR PLUMBING DETAIL

SCALE : 1:50

LEGEND :

———	100MMøSOIL/WASTE PIPE
———	50MMø WASTE PIPE
—·—·—	RAINWATER PIPE
—··—··—	WELL WATER PIPE
- - - - -	75MMø VENT P PE
⋈	STOP VALVE
⋈	NON RETURN VALVE
→	HAND SHOWER
→	OVERHEAD SHOWER
FD	FLOOR DRAIN WITH WATER TRAP
CO	FLOOR CLEAN OUT
RD	ROOF DRAIN WITH STRAINER
B	WASH BASIN
KS	KITCHEN SINK
WC	WATER CLOSET
SH	SHOWER
RWDP	RAINWATER DOWNPIPE
—+— GW	GROUND WATER TAP
—+— FW	RAIN WATER TAP
GPE	GROUND WATER PUMP (ELECTRIC)

AMMENDMENTS:

CONTENTS: GROUND FLOOR PLUMBING DETAIL

SCALE: AS GIVEN

PROJECT: SOCIAL CENTER ACCOMMODATION

CLIENT: MINISTRY OF GENDER & FAMILY

DESIGNED BY:	ISMAIL
DRAWN BY:	GENE
DATE:	FEB. 2006
CHECKED BY:	
DATE:	DWG NO:
FILE:	DRAWER NO:

BUILDING SECTION
MINISTRY OF CONSTRUCTION AND PUBLIC INFRASTRUCTURE
GOVERNMENT MAJURO MAJE 96-01
REPUBLIC OF MARSHALL
TEL:625234, 625474, FAX:625300