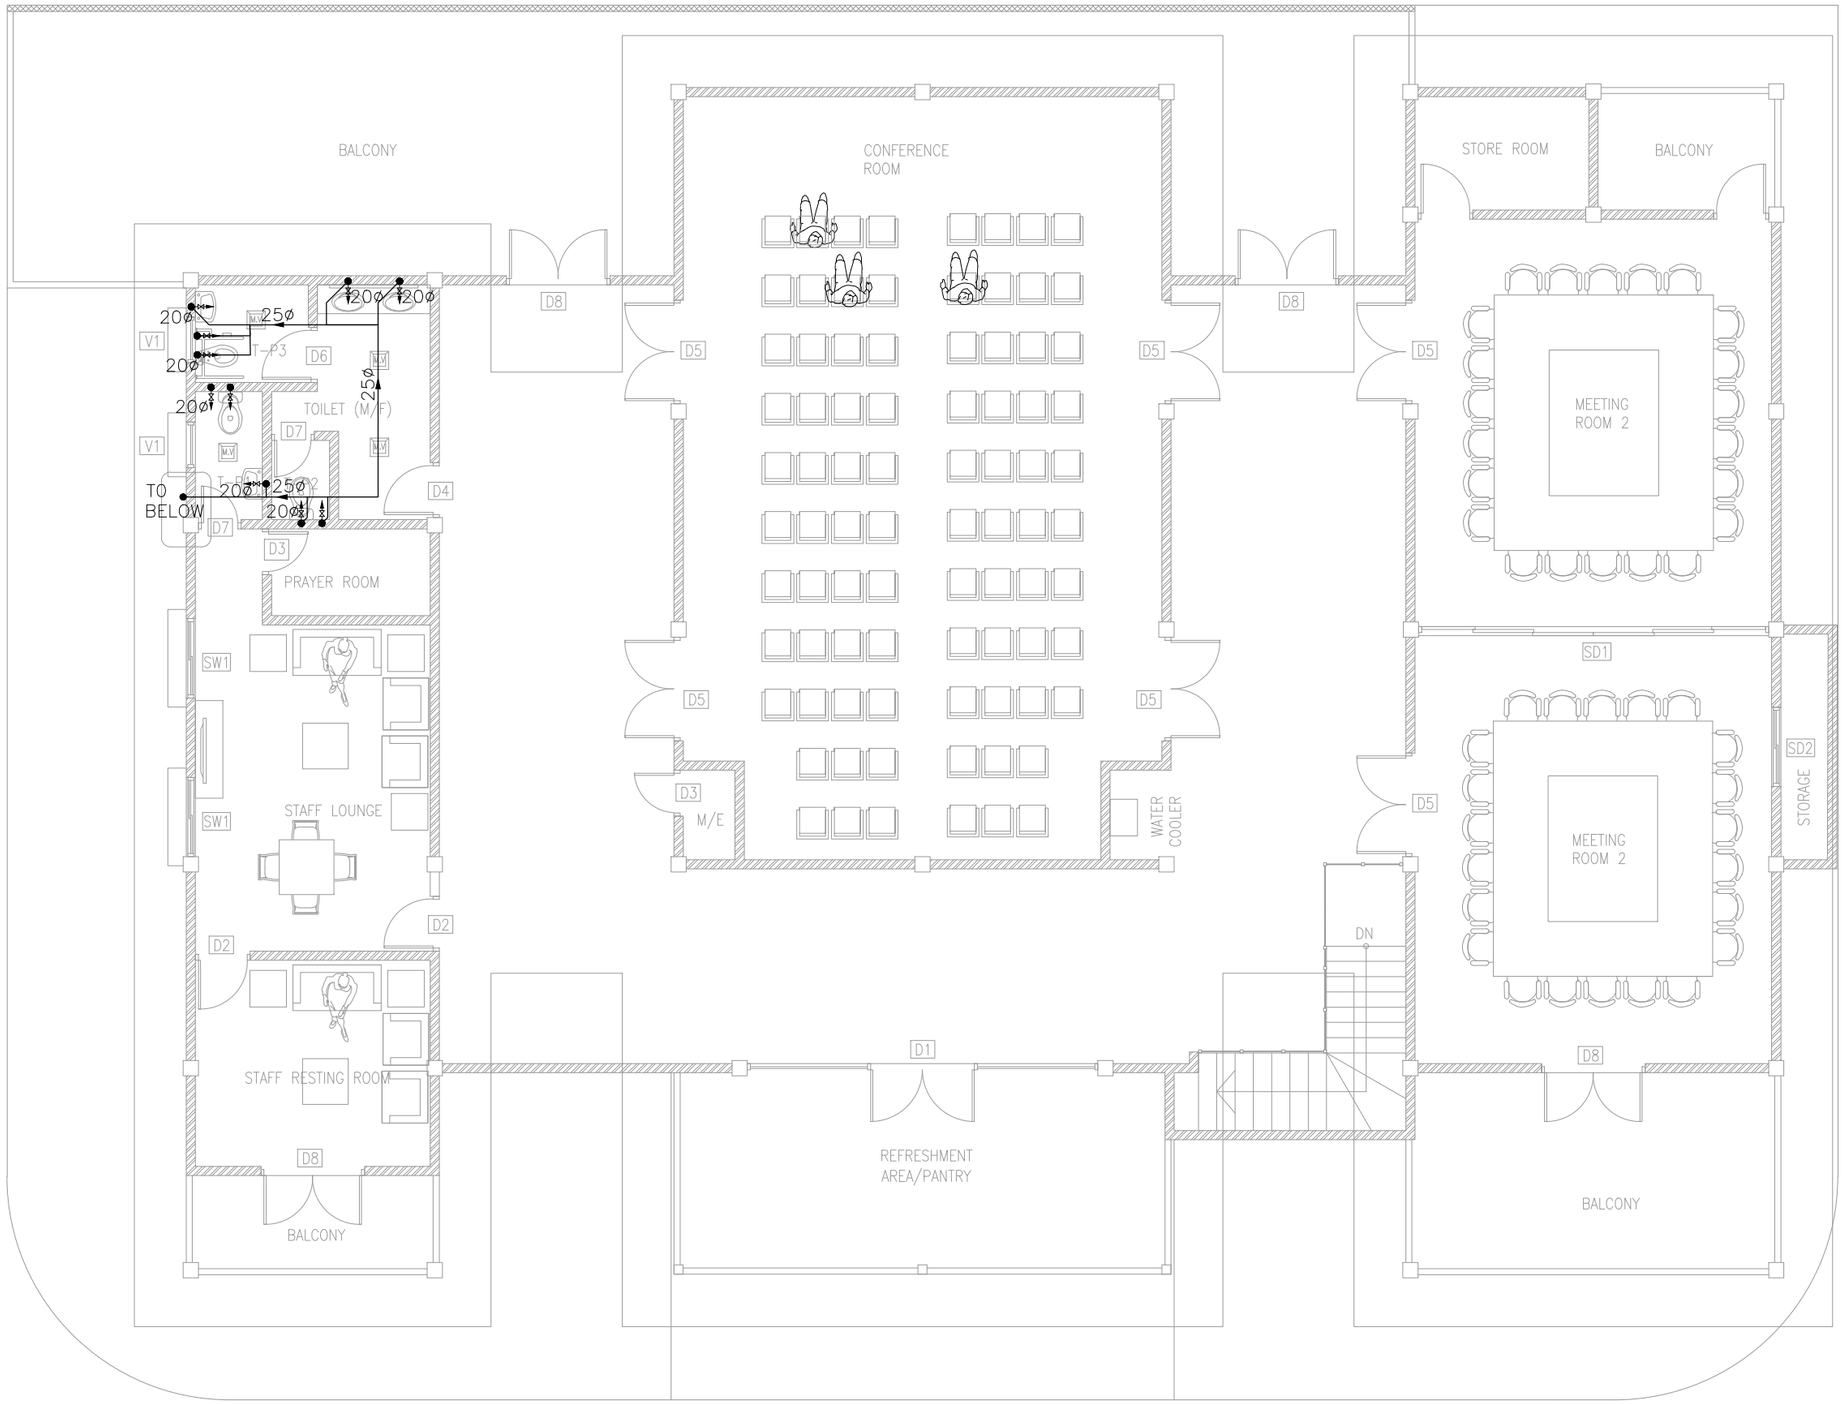

FIRST FLOOR WATER SUPPLY LAYOUT

SCALE 1:100

0m 5m

LEGEND

	DESCRIPTION
	COLD WATER OUT WITH ANGLE VALVE
WM	WATER METER
	COLD WATER PPR PIPE

CLIENT:
MINISTRY OF HEALTH

DESIGN AND CONSULTANCY:
SIARCH PRIVATE LIMITED
LONUZIYAARAIY MAGU,MALE',20075,MALDIVES
EMAIL: INFO@SIARCH.DESIGN
HTTP//:WWW.SIARCH.DESIGN

KEY PLAN:

WARNING:

- This drawing shall not be used for construction unless certified.
- Contractor to verify all dimensions of existing works on site before commencing any work or preparing shop drawings.
- Do not scale drawings, use written dimensions only.
- This drawing is to be read in conjunction with the specifications and conditions of contract.
- This drawing and design is copyright and no portion may be reproduced without the permission of the Consultant

REVISIONS

NO	DESCRIPTION	DATE

PROJECT:
PROPOSED 2 STOREY HEALTH CENTER @ DHAMANA VESHI

PHASE:
- ○ CONCEPT DESIGN
- ○ DESIGN DEVELOPMENT
- ○ TENDER DOCUMENT
- ○ FOR CONSTRUCTION
- ○ AS BUILD DRAWINGS

DESIGNATION	NAME	SIGNATURE
DESIGNED BY	SIARCH.PVT.LTD	
ARCHITECT	ALI ZAMEER	
STR. ENGINEER	HUSSAIN SHIHAN	
CHECKED	MOHAMED SIRAJ	
DRAWN	SAMPATH	

DWG. NAME:
MEP CONCEPT

FIRST FLOOR WATER SUPPLY LAYOUT

CODE	DATE			DWG. NO:
COM-45	31.07.2021			
FORMAT	A1	A2	A3	
SCALE	-	-		ISSUE A

PDF FILE NAME: COM_45-DHC-WS02_A