IF IN DOUBT - ASK - DO NOT SCALE

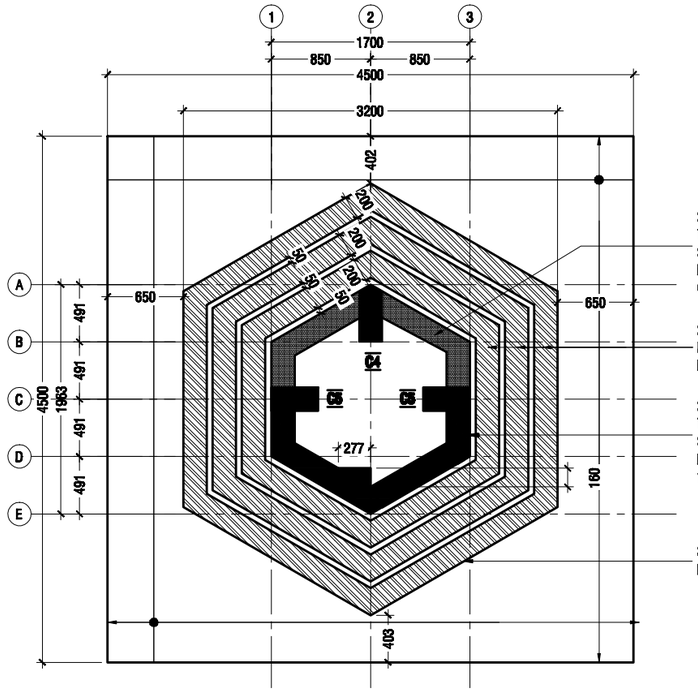

FOUNDATION PLAN

SCALE 1:50

0 0.25 0.5 1 1.5 2 2.5

NOTE:

FOUNDATION DEPTH	: 1200mm BELOW GROUND LEVEL
RAFT SLAB THICKNESS	: 600mm
BOTTOM REINFORCEMENT	: T12@150c/c BOTHWAYS (NOT SHOWN)
TOP REINFORCEMENT	: T12@200c/c BOTHWAYS (AS SHOWN)
COVER	: 50mm

GROUND FLOOR SLAB THICKNESS : 75MM

REINFORCEMENT : R6@250C/C B/W (BOTTOM)

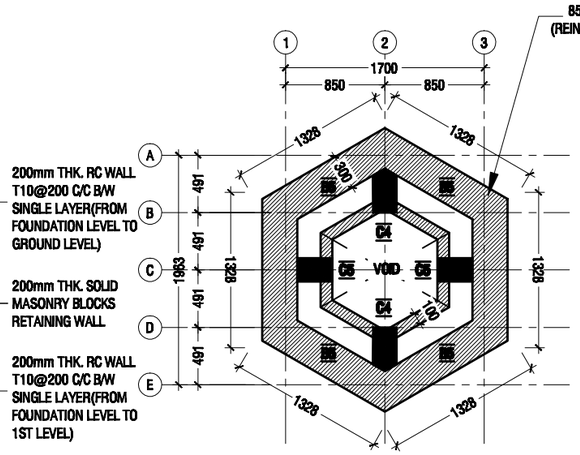

FIRST LEVEL BEAM PLAN

SCALE 1:50

0 0.25 0.5 1 1.5 2 2.5

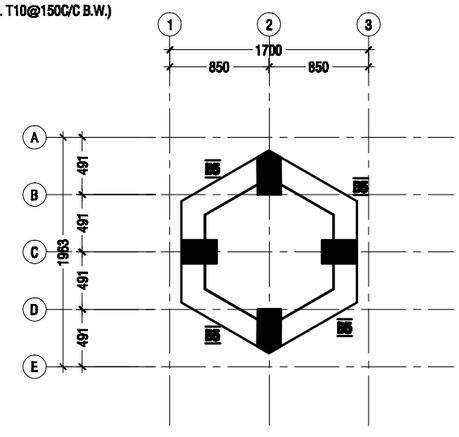

SECOND LEVEL BEAM PLAN

SCALE 1:50

0 0.25 0.5 1 1.5 2 2.5

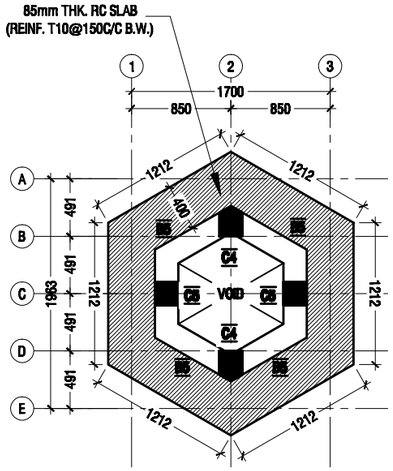

THIRD LEVEL BEAM PLAN

SCALE 1:50

0 0.25 0.5 1 1.5 2 2.5

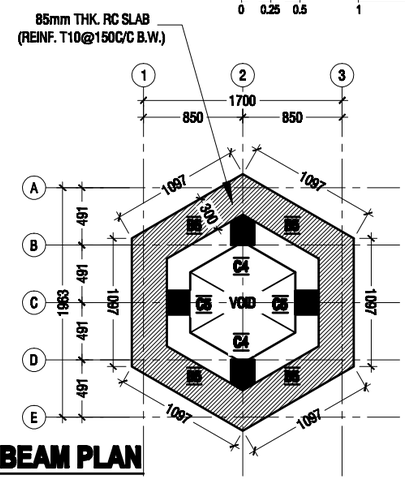

ROOF LEVEL BEAM PLAN

SCALE 1:50

0 0.25 0.5 1 1.5 2 2.5

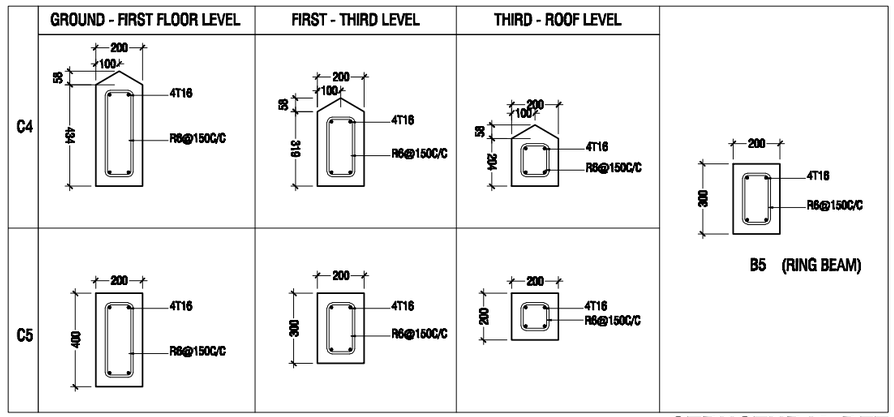

STRUCTURAL DETAILS

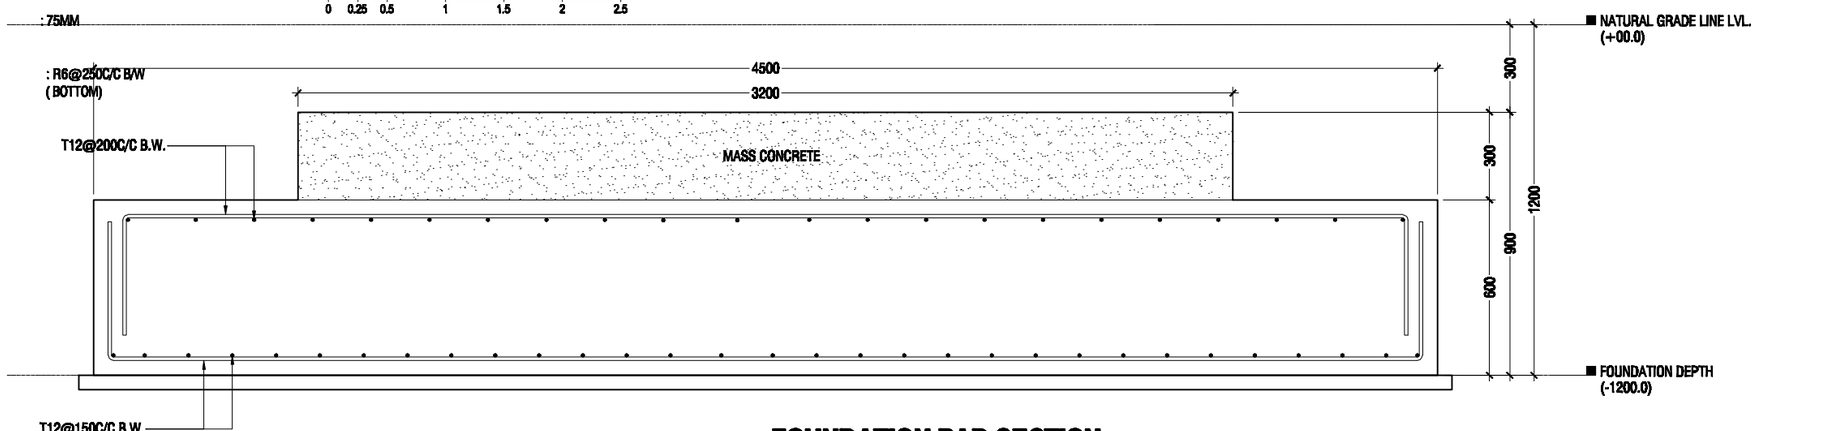

FOUNDATION PAD SECTION

SCALE 1:20

MINARET DETAILS 02

SCALE 1:50

0 0.25 0.5 1 1.5 2 2.5

PROJECT :

F.DHARABOODHOO MOSQUE (304 PAX)

INFRASTRUCTURE DEVELOPMENT SECTION

MINISTRY OF ISLAMIC AFFAIRS