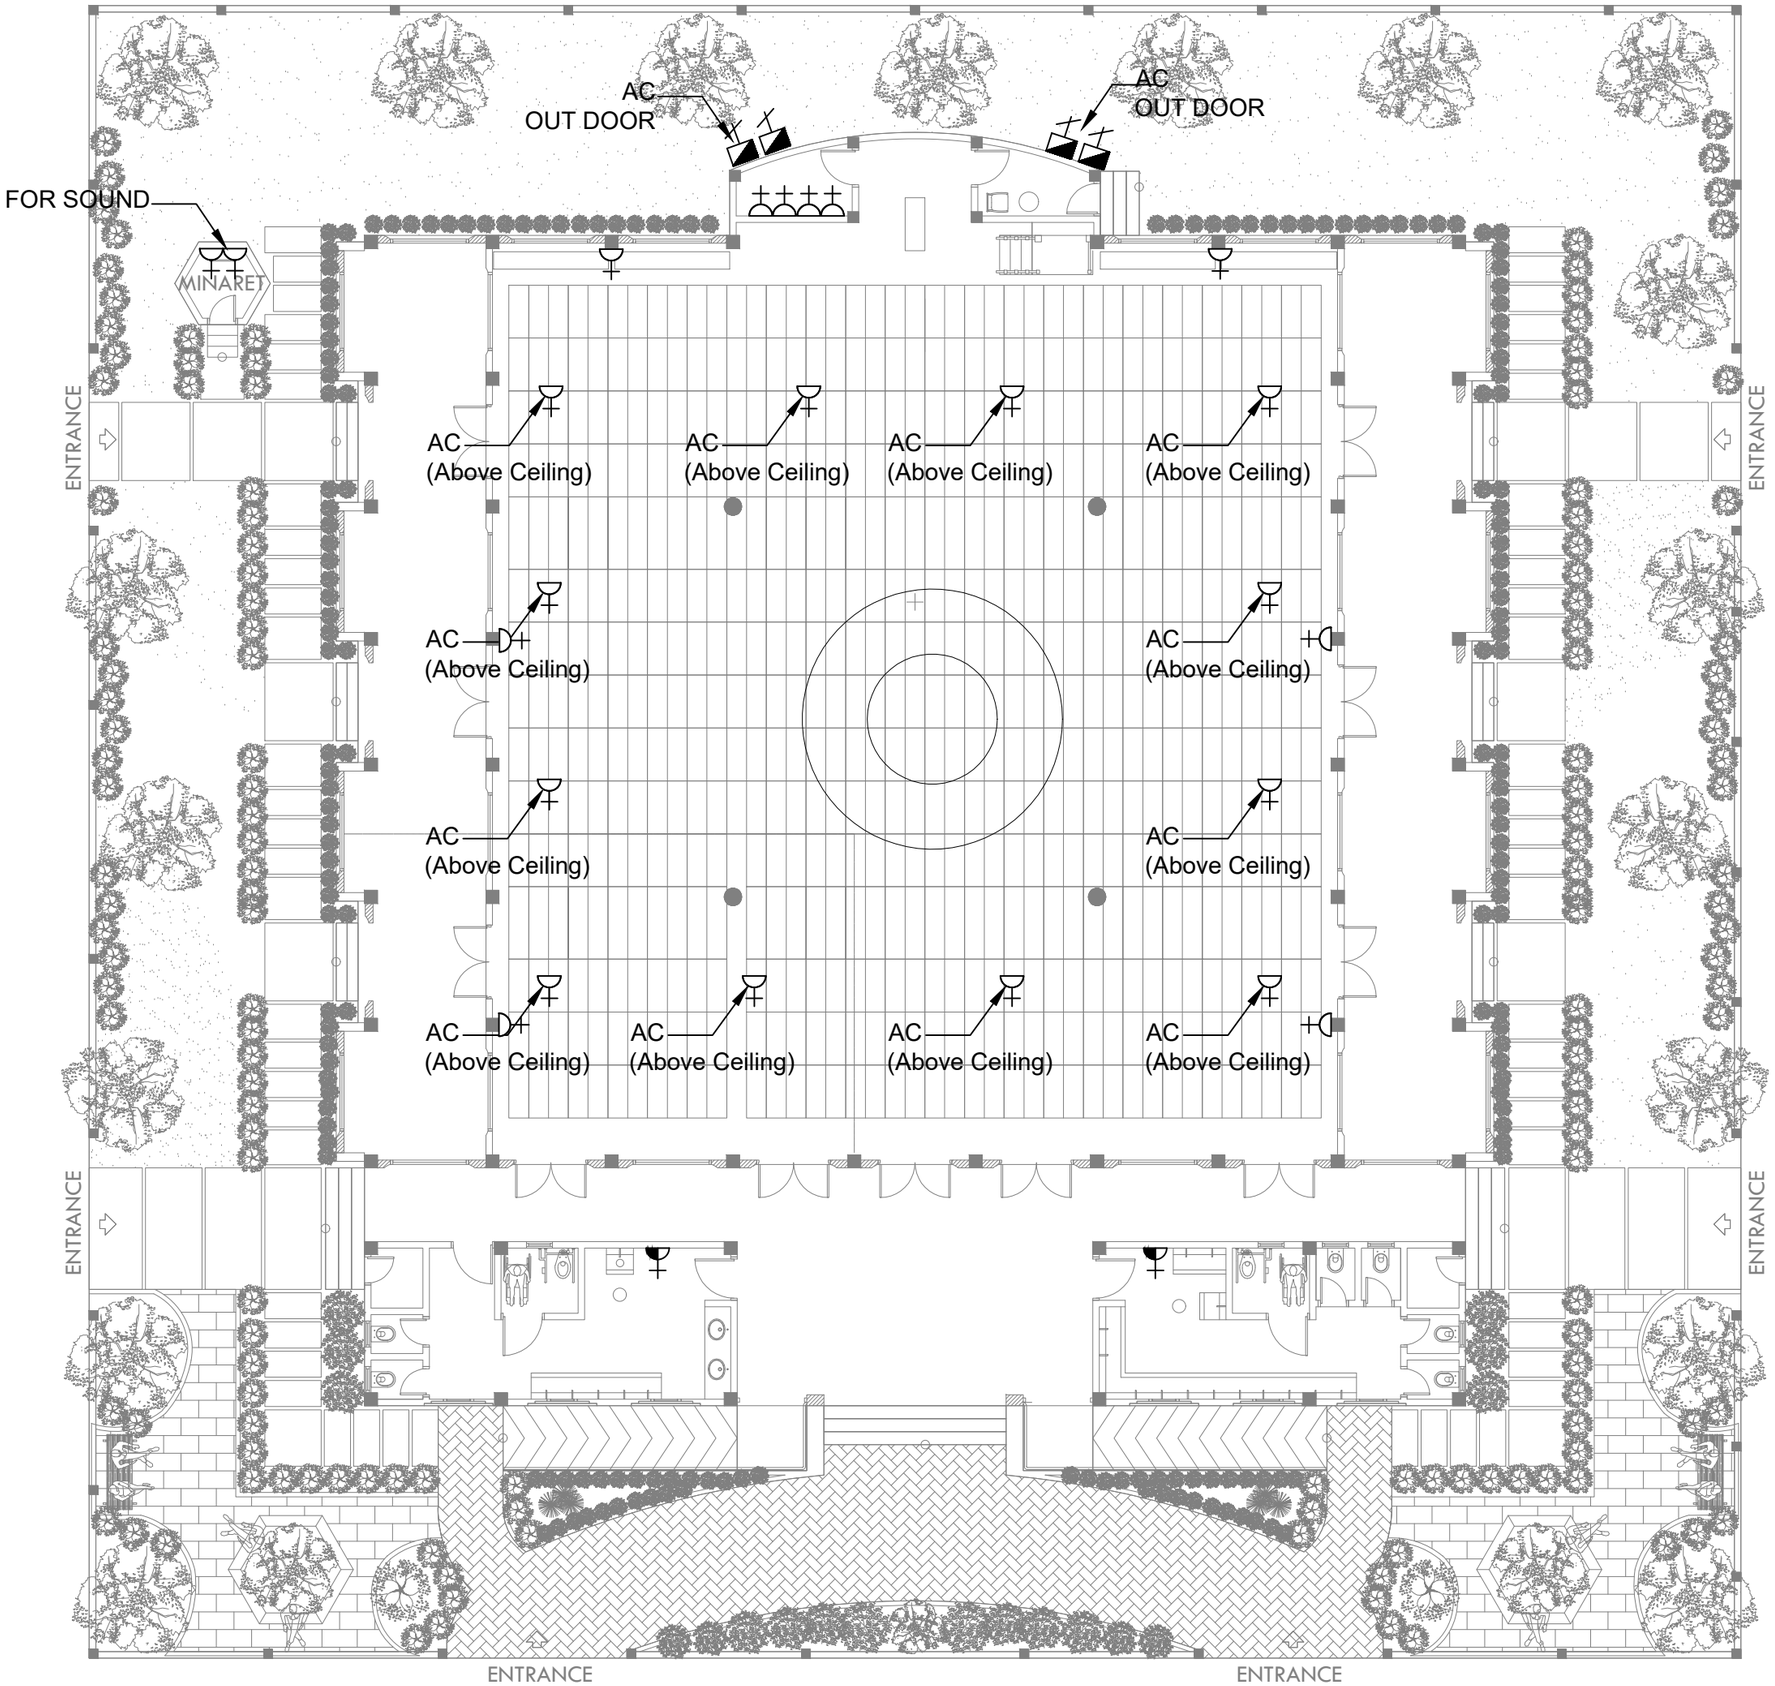

ELECTRICAL LEGEND	
SYMBOL	DESCRIPTION
	POWER OUTLET
	POWER OUTLET (WEATHERPROOF)
	THREE PHASE ISOLATOR

POWER LAYOUT

SCALE 1:100

0m 5m

CLIENT:
-

DESIGN AND CONSULTANCY:

SIARCH
PRIVATE LIMITED
LONUZIYAARAY MAGU,MALE',20075,MALDIVES
EMAIL: INFO@SIARCH.DESIGN
HTTP://:WWW.SIARCH.DESIGN

KEY PLAN:

WARNING:

- This drawing shall not be used for construction unless certified.
- Contractor to verify all dimensions of existing works on site before commencing any work or preparing shop drawings.
- Do not scale drawings, use written dimensions only.
- This drawing is to be read in conjunction with the specifications and conditions of contract.
- This drawing and design is copyright and no portion may be reproduced without the permission of the Consultant

REVISIONS

NO	DESCRIPTION	DATE
1	NEW EXTENSION	06/02/2020
2	TOILET BLOCK REVISED	06/02/2020

PROJECT:

MOSQUE

PHASE:

- (●) CONCEPT DESIGN
- ( ) DESIGN DEVELOPMENT
- ( ) TENDER DOCUMENT
- ( ) FOR CONSTRUCTION
- ( ) AS BUILD DRAWINGS

DESIGNATION	NAME	SIGNATURE
PROJECT MANAGER	MOHAMED SIRAJ	
STR. ENGINEER		
CHIEF ARCHITECT		
CHECKED		
DRAWN	ASHAN	

DWG. NAME:

POWER LAYOUT

GROUND FLOOR PLAN

CODE	DATE	DWG. NO:
-	05-02-2020	P001
FORMAT	A1 A2 A3	
SCALE	- 1:100 -	ISSUE A
PDF FILE NAME:	INT-07_ P001_A	