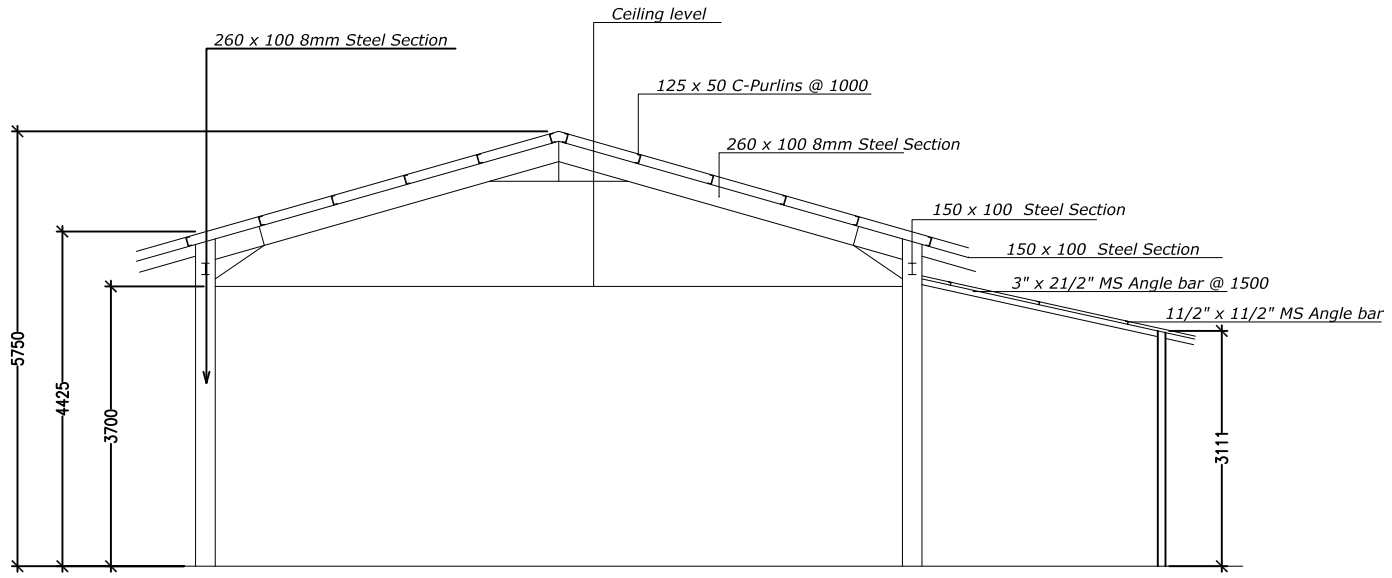

HANGER TYPICAL SECTION

SCALE 1:100

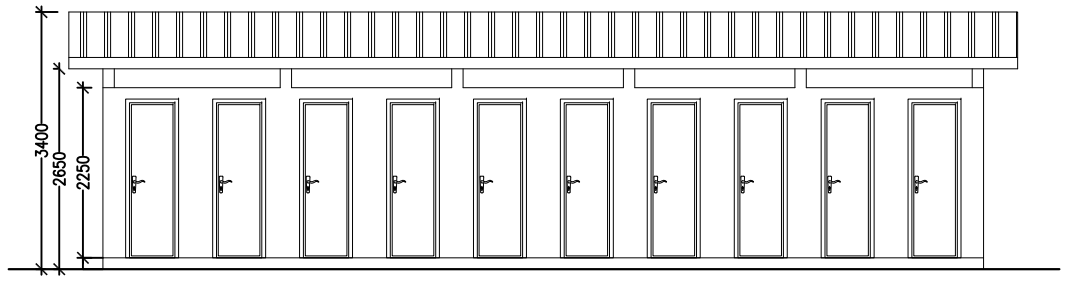

TOILET ELEVATION

SCALE 1:100

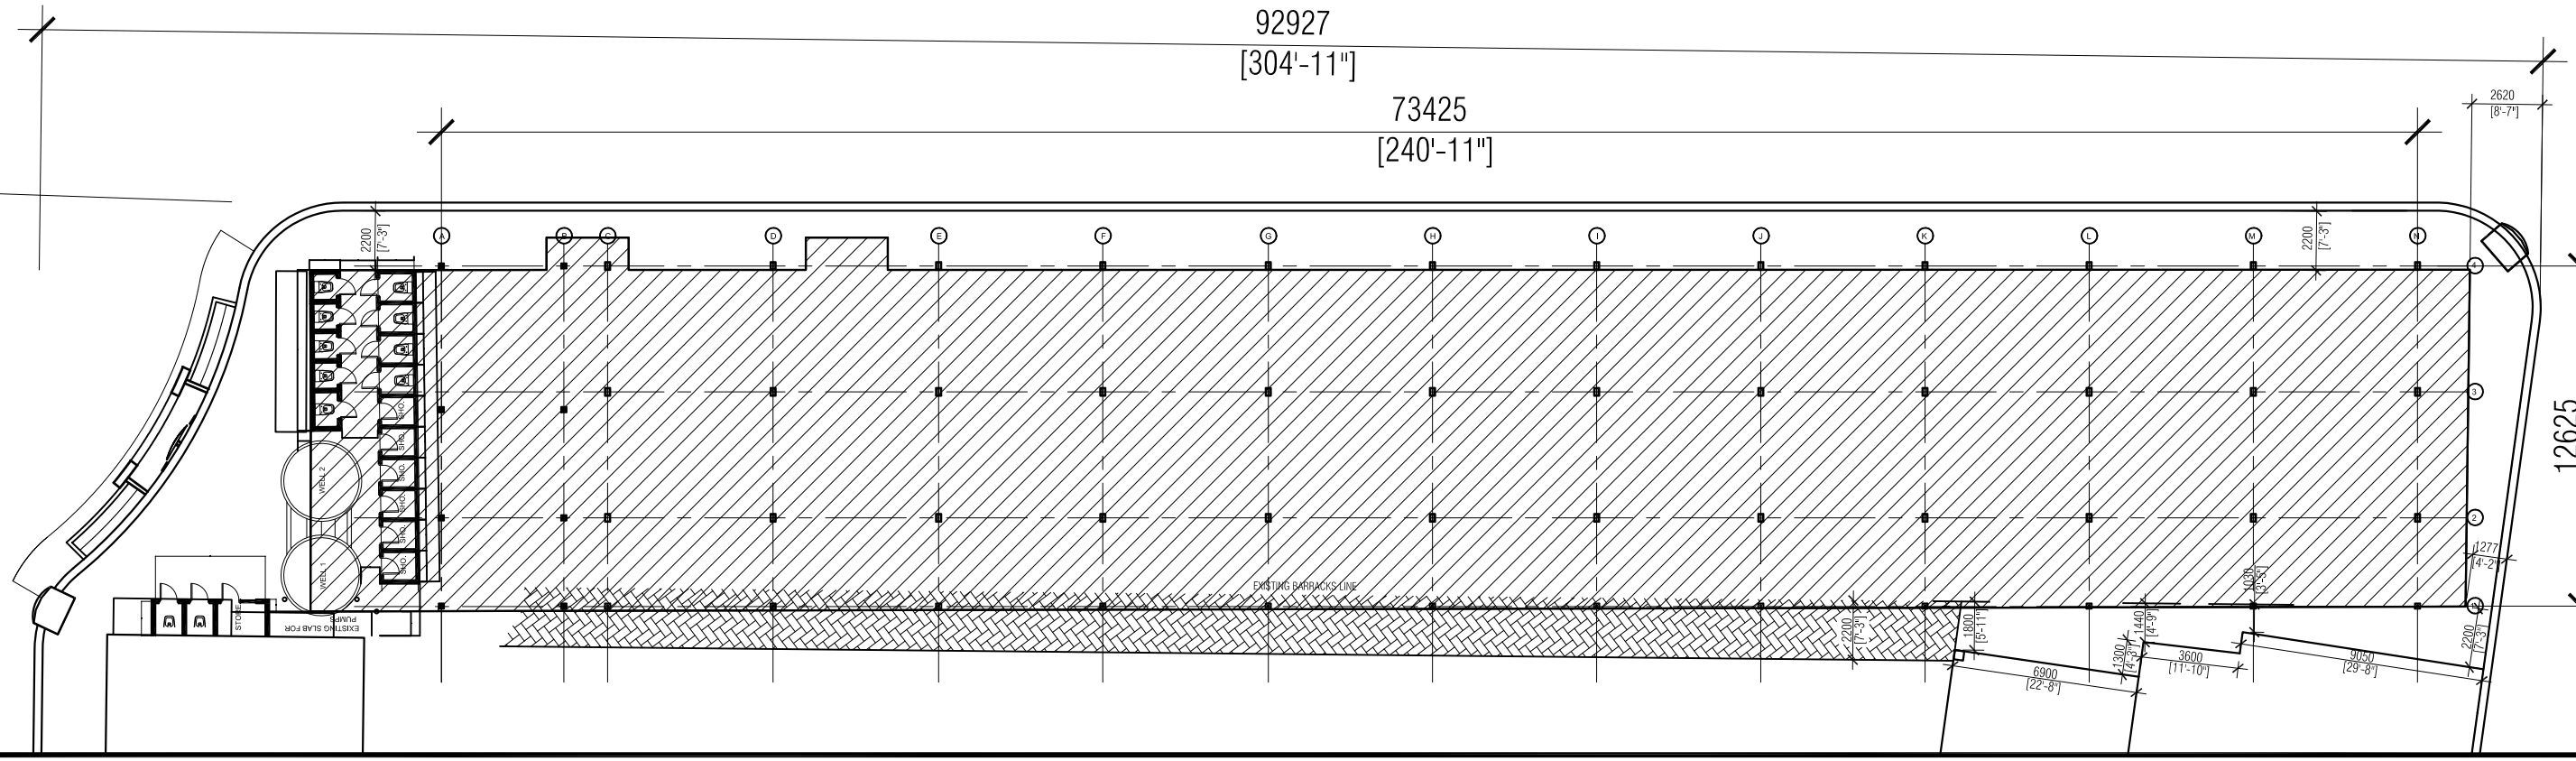

EIGHT STORY
BANDAARA KOSHI / MALE'

DEMOLITION PLAN

SHEET CONTENT:

FILE PATH: Z:\01.PROJECTS 2015\2. MALE AREA PROJECTS\MALE\BK\BK WEST SIDE DEVELOPMENT\9 STORY WEST\DWG\NINE STORY STRUCTURE.dwg

DESIGNED:		DRAWN:
- Architectural	- Structural	PTE. M. SAIF ABDULLA 21 December 2015
CHECKED:		REVISION
- Architectural	- Structural	NAME / DATE
- Electrical & Mechanical	- Communication	SCALE: Custom / SHEET NO: DEMOLITION AREA

DESIGN APPROVAL:

RANK & NAME
POST

RECOM. APPROVAL:

CPT. AHMED SHARIM
OFFICER COMMANDING

APPROVED:

MG. AHMED SHIYAM
CHIEF OF DEFENCE FORCE

APPROVED DATE:

MILITARY ENGINEERS
MALDIVES NATIONAL DEFENCE FORCE
Male', Republic of Maldives

The drawings, concept and design contained are the properties of Military Engineers MNDF . Use of any kind or copy of whole or part of this drawing, concept or design or use on other projects or sites other than that specified on this drawing is strictly prohibited.